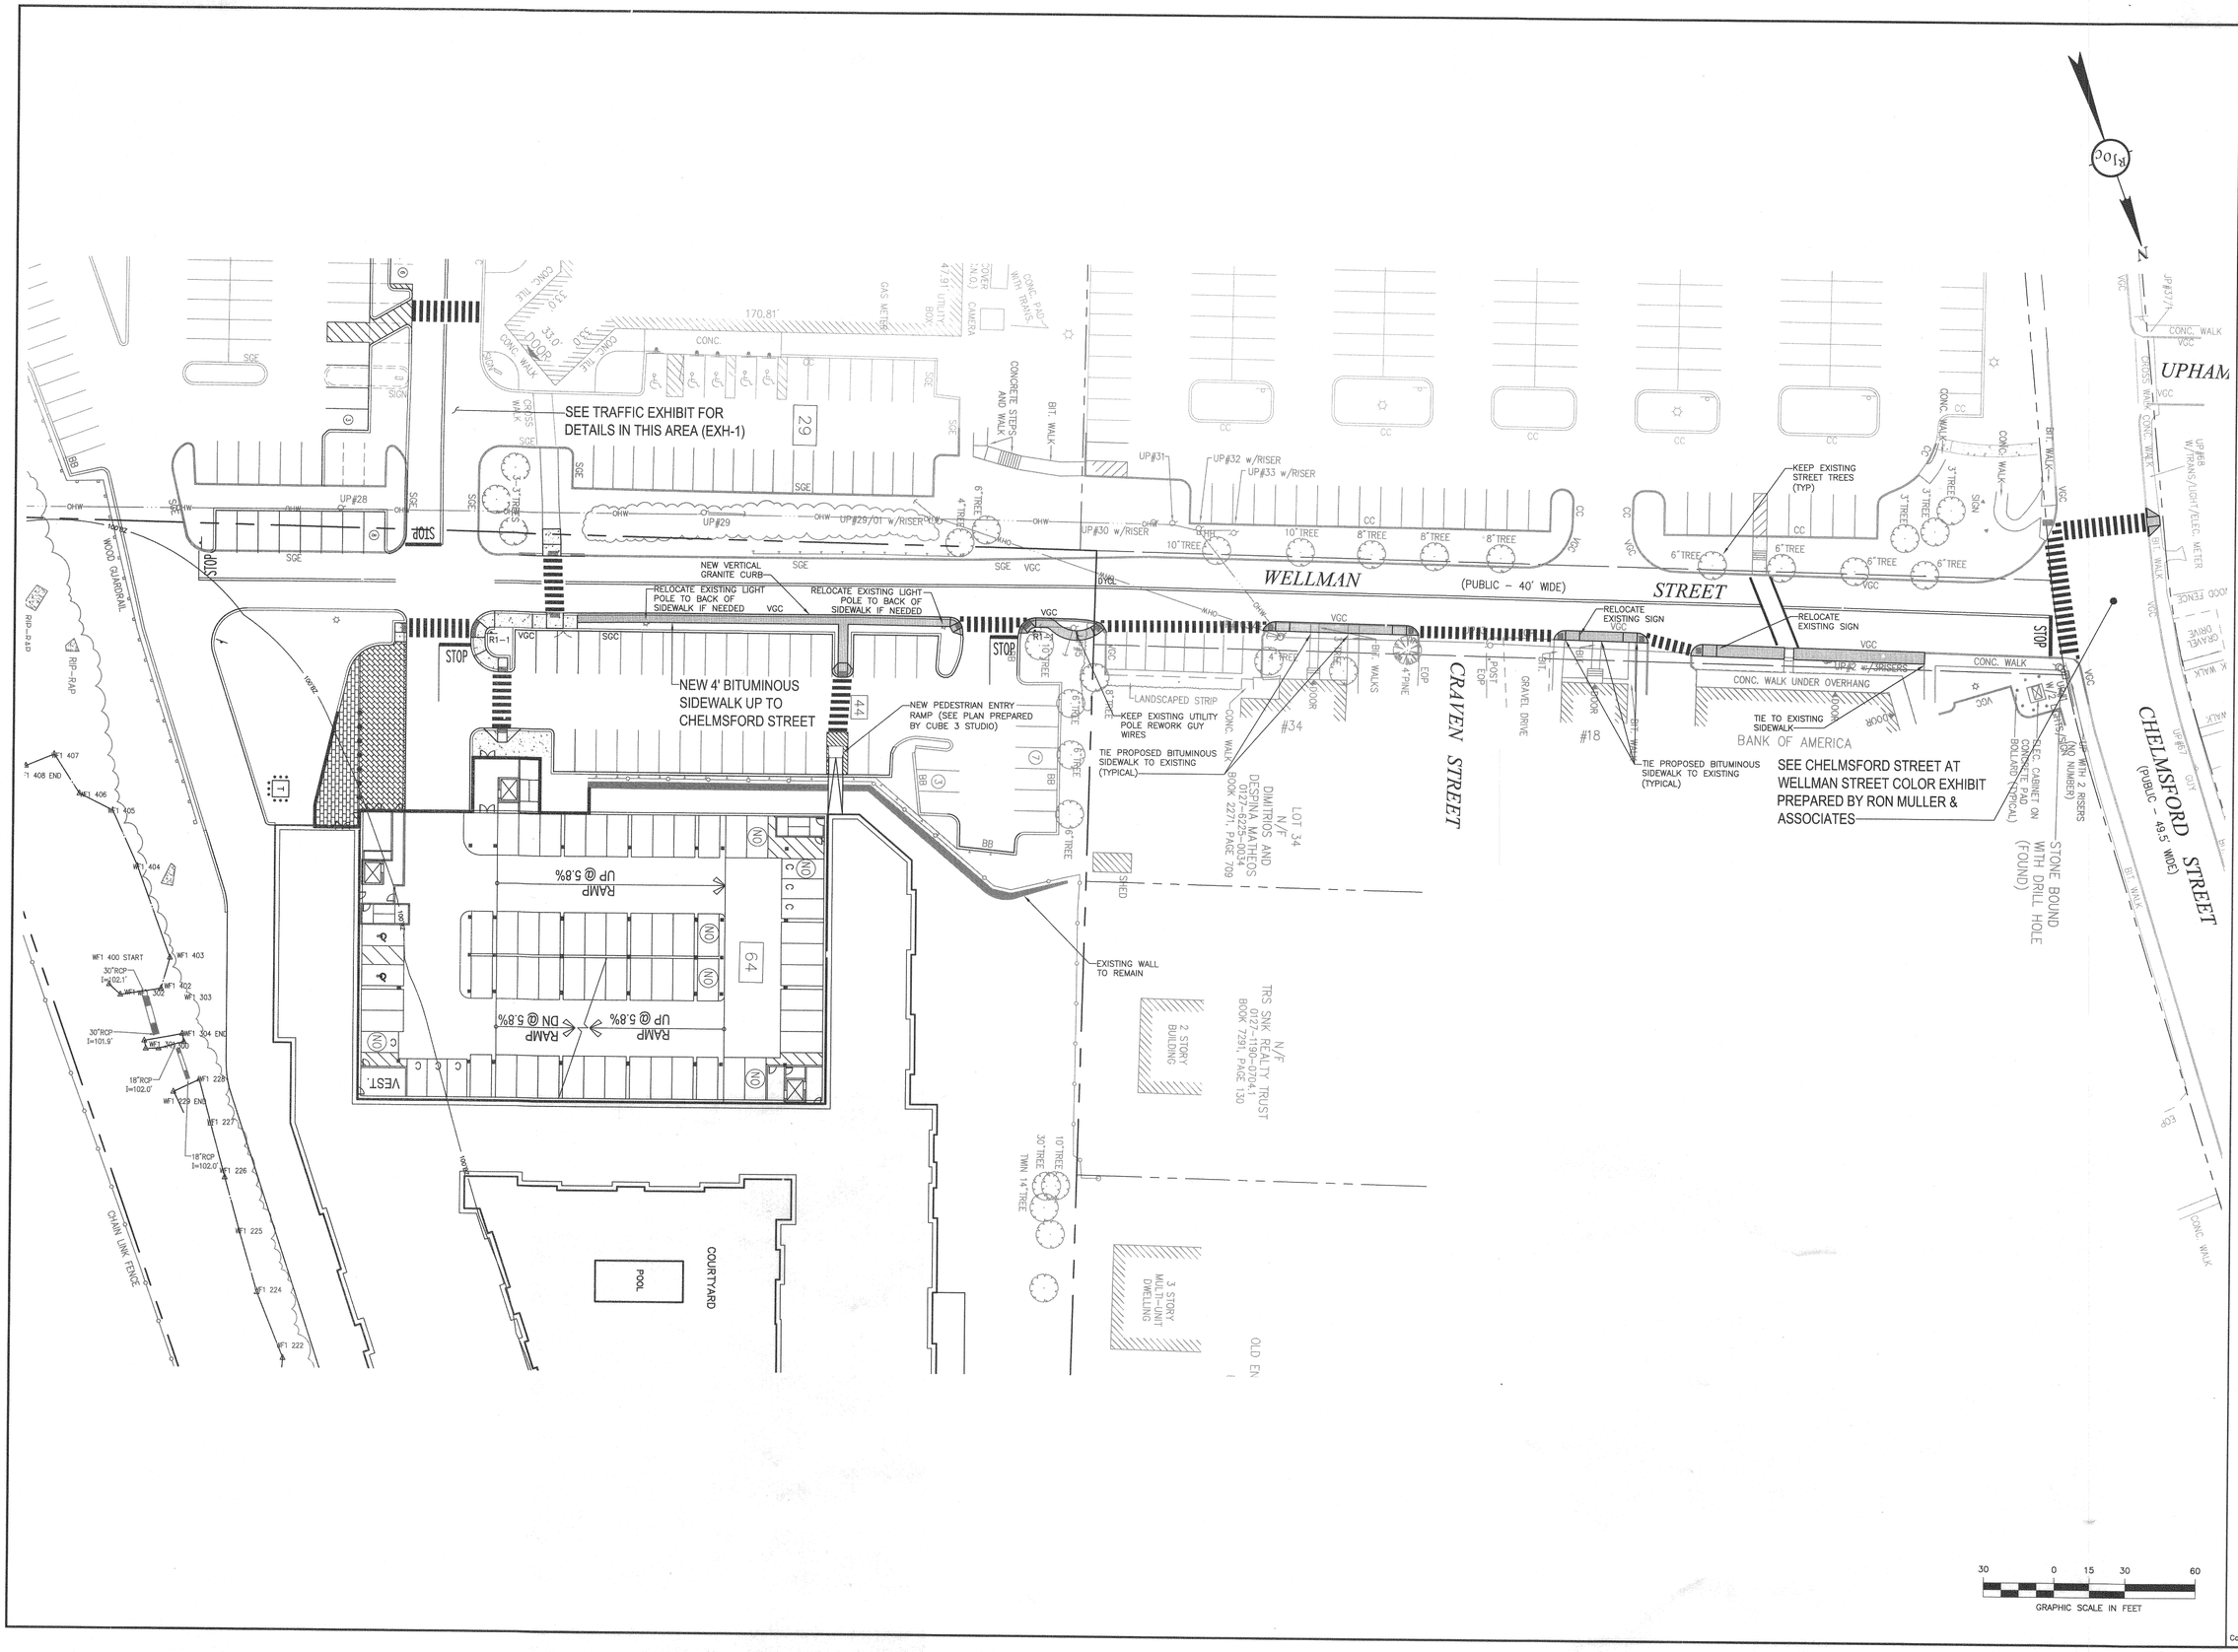

No.	Revision	Date
1	ISSUED FOR SPR / SP Revision	04/14/2016 Date

Seal: COMMONWEALTH OF MASSACHUSETTS JOHN J. STOY CIVIL No. 42797 REGISTERED PROFESSIONAL ENGINEER 4-14-16

Designed by:	JJS/RWS
Drawn by:	RJK
Checked by:	RWS/JJS
Scale:	1"=30'
Date:	04/12/2016

Prepared for:
KS PARTNERS
130 NEW BOSTON STREET
SUITE 303
WOBURN, MA 01801
PHONE: 978-560-0560
FAX:978-560-0561

Prepared by:
RJO'CONNELL & ASSOCIATES, INC.
CIVIL ENGINEERS, SURVEYORS & LAND PLANNERS
80 MONTVALE AVE
STONEHAM, MA 02180
781-279-0180
FAX: 781-279-0173

Project Name:
RESIDENTIAL DEVELOPMENT
LOWELL, MA

Drawing Name:
WELLMAN STREET SIDEWALK EXHIBIT

Drawing No.:
EXH-1A

Project No.: 15091

Copyright © 2016 by R.J. O'Connell & Associates, Inc.

Drawing name: G:\MA\Lowell\K S Partners\Connector Park\Exhibits\15091_EXH-1A Wellman Street Sidewalk Exhibit.dwg
Apr 14, 2016 – 13:53pm