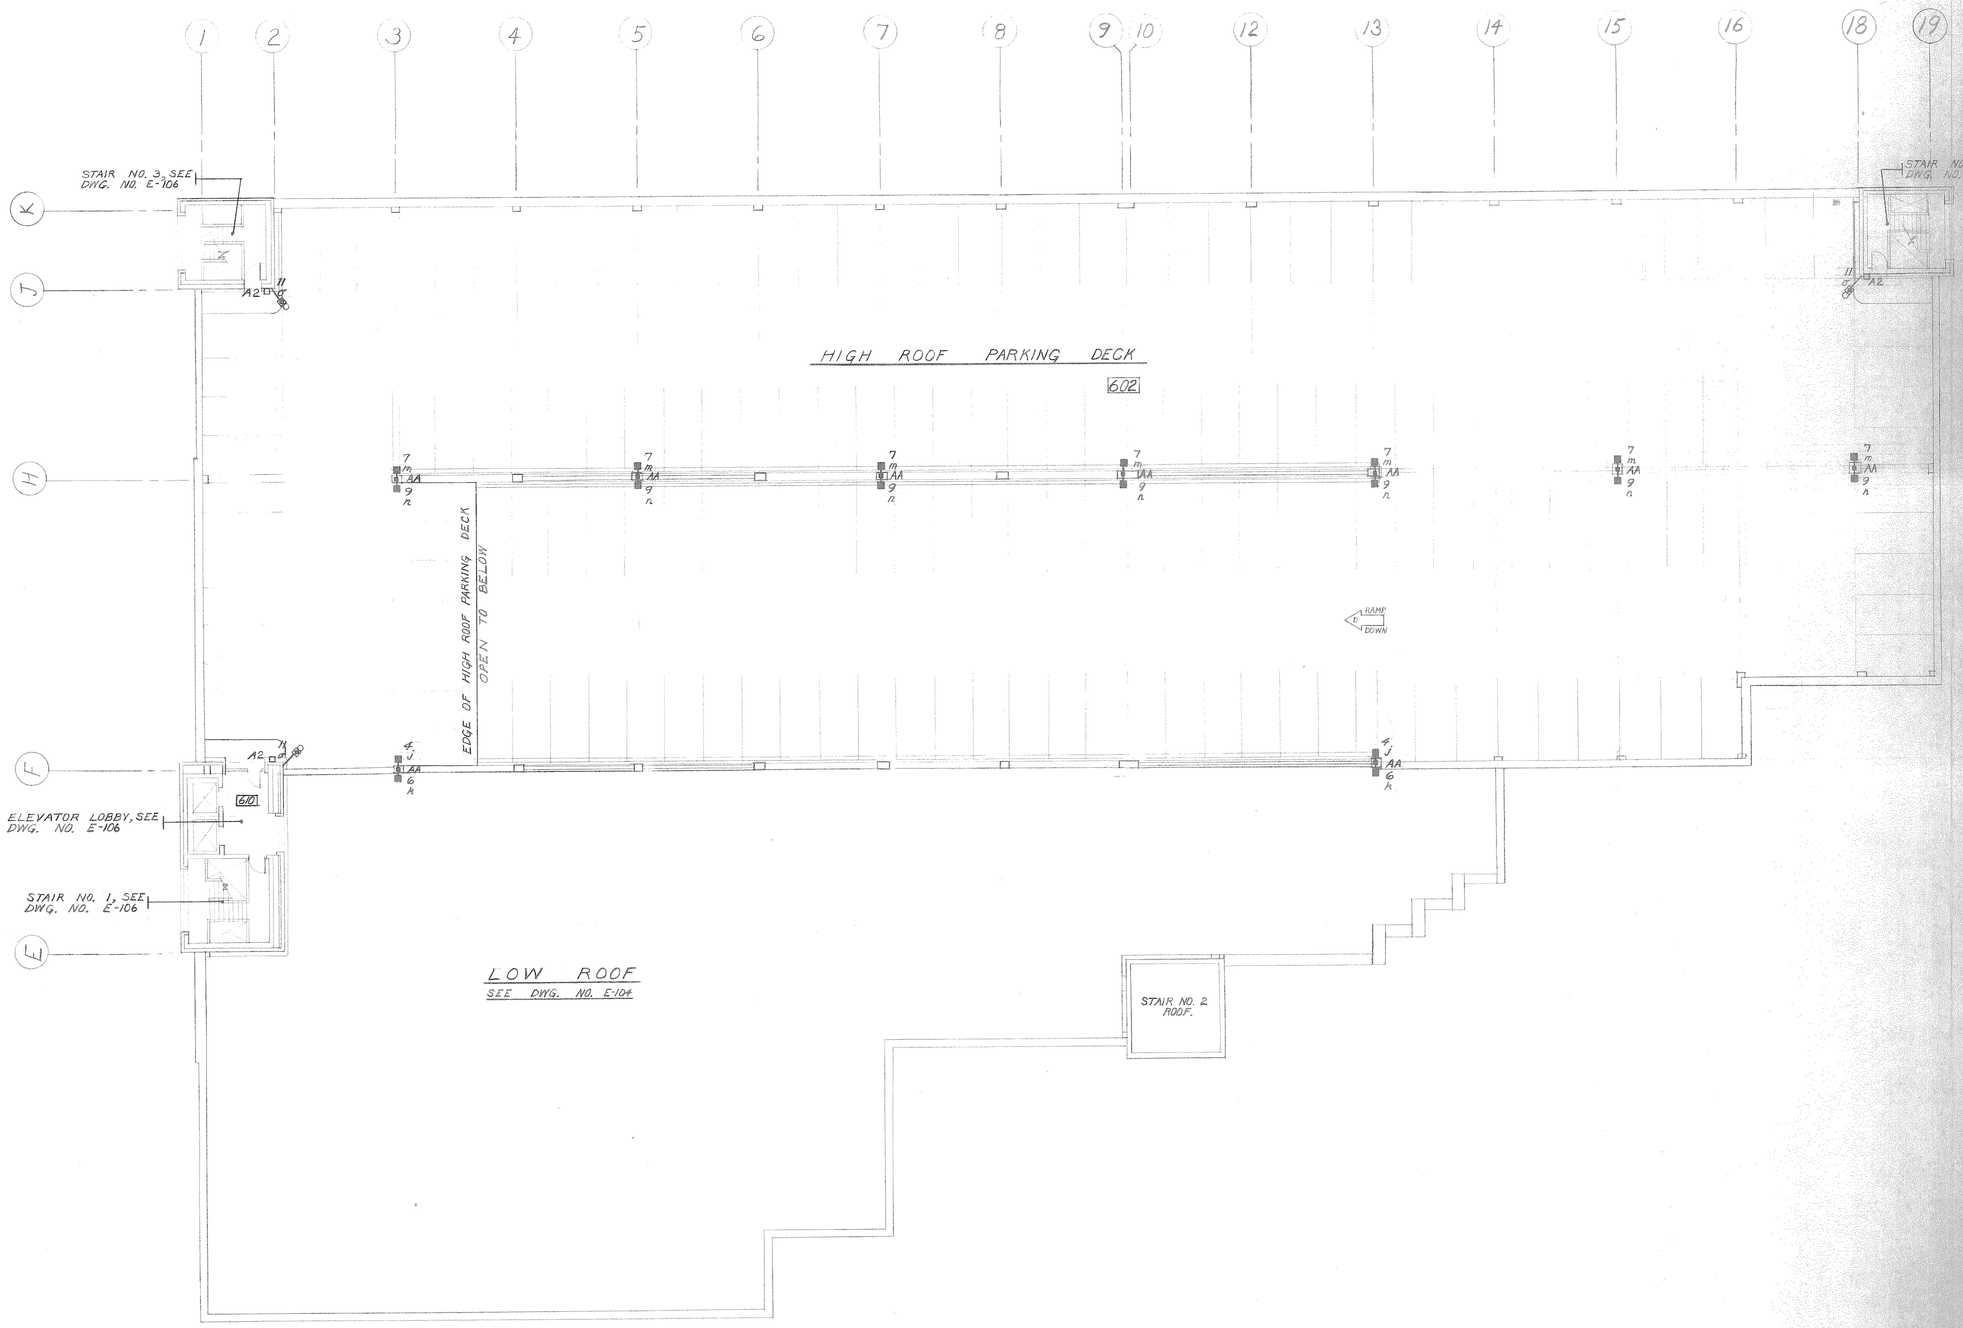

ENGINEERS DESIGN GROUP, INC.
Project Manager
48 Inman Street
Cambridge, MA 02139
617/492-0100

JUNG/BRANNEN ASSOCIATES, INC.
Architects & Planners
177 Milk Street
Boston, MA 02109
617/482-2299

Consultants
Engineers Design Group, Inc.
Structural Engineer
Boston Survey Consultants
Site Engineer
Jung/Brannen Associates, Inc.
Landscape Design
Craig & Tannessa
Fire Protection and Plumbing Engineers
Bay Design Group
Electrical Engineer

Project Number
84082

Drawn by S.A./W.P.S.

Checked by F.A.L.

Date MAR. 1, 1985

No.	Revision	Date	By

Project
POST OFFICE SQUARE PARKING STRUCTURE
Lowell, MA

Drawing title
SIXTH FLOOR - HIGH ROOF

Scale 1/16"-1'-0"

Drawing Number
E-105

Set

Boston Blue Print 9432