The City of Lowell
City Hall • 375 Merrimack Street • Lowell, MA 01852
P: 978.970.4110 • F: 978.970.4114
www.LowellMA.gov

September 18, 2014

ADDENDUM #2
IFB #15-30
BUTLER CONCRETE PROJECT

The number of this Addendum, Addendum No. 2, must be entered in the space provided on the Bid Form.

CLARIFY:

Addendum Text:

- See cloud plan revisions on C-101 (Sawcut panels adjacent to panels scheduled for removal to uniform aligned edge. Remove concrete around all canopy columns.)

The attachment include the following:

- **Revised Drawing C-101**

Sincerely

P. Michael Vaughn
Chief Procurement Officer

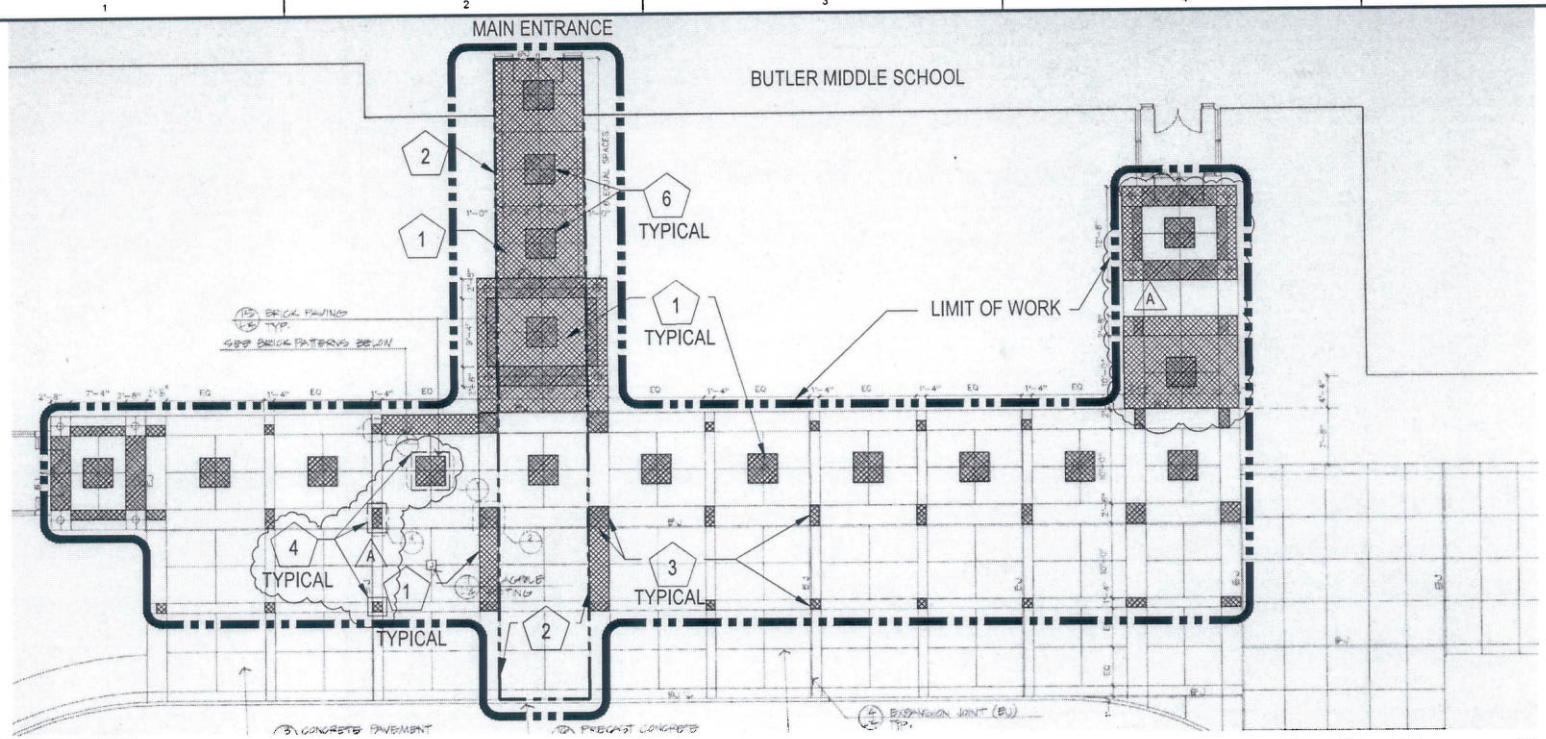

GENERAL NOTES:

1. PLANS HAVE BEEN COMPILED FROM CONSTRUCTION PLANS PROVIDED BY THE CITY OF LOWELL AND DO NOT DEPICT "AS-BUILT" CONDITIONS.

2. CONTRACTOR IS RESPONSIBLE FOR VERIFYING ALL DIMENSIONS AND ELEVATIONS PRIOR TO CONSTRUCTION ACTIVITIES. ANY CONFLICTS WITH THE PROPOSED REPAIRS SHALL BE BROUGHT TO THE OWNERS ATTENTION.

3. PROVIDE TEMPORARY FENCE AROUND ALL WORK AREAS. ALL TEMPORARY CONSTRUCTION FENCE OR ACCESS DETOURS SHALL BE COORDINATED AND APPROVED BY THE CITY OF LOWELL SCHOOL DEPARTMENT PRIOR TO CONSTRUCTION.

4. LOAM AND SEED ANY DISTURBED LANDSCAPED AREAS.

5. CONTRACTOR RESPONSIBLE FOR THE PROPER DISPOSAL OF ALL DEMOLISHED AND UNSUITABLE MATERIALS PER LOCAL, STATE AND FEDERAL REQUIREMENTS.

KEYNOTES:

1. REMOVE BRICK PAVERS OR CONCRETE PANEL AND REPLACE WITH NEW 3500 PSI REINFORCED CONCRETE. TROWEL CONTROL JOINTS TO MATCH EXISTING. BROOM FINISH CONCRETE SURFACE TO MATCH EXISTING PRIOR TO EPOXY COATINGS.

2. REPAIR DAMAGED CONCRETE ON PANELS NOT SCHEDULED FOR REPLACEMENT AND APPLY EPOXY CONCRETE PAINT (TRAFFIC COATING) TO OUTLINED SECTION OF CONCRETE SIDEWALK (COLOR SELECTION BY OWNER).

3. REPLACE EXPANSION JOINTS TO MATCH EXISTING. POUR COLD JOINT AND TROWEL TO MATCH ADJACENT CONTROL JOINTS.

4 A. AT ALL LOCATIONS WHERE PANELS OR PAVERS ARE SCHEDULED YO BE REPLACED, SPALLED OR DAMAGED ADJACENT PANELS SHALL BE SAWCUT IN A UNIFORM PATTERN THAT ALIGNS THE OUTSIDE EDGES OF ALL NEW CONCRETE INFILL WORK.

City of Lowell Public Schools

Watermark

MARK	DESCRIPTION	DATE	APPR.
A	ADDENDUM 2	9/18/14	GPF
0	ISSUED FOR BID	9/3/14	GPF

CONCRETE SIDEWALK REPAIRS
BUTLER MIDDLE SCHOOL
LOWELL PUBLIC SCHOOLS
CONSTRUCTION PLAN

C-101

SHEET 2 OF 5