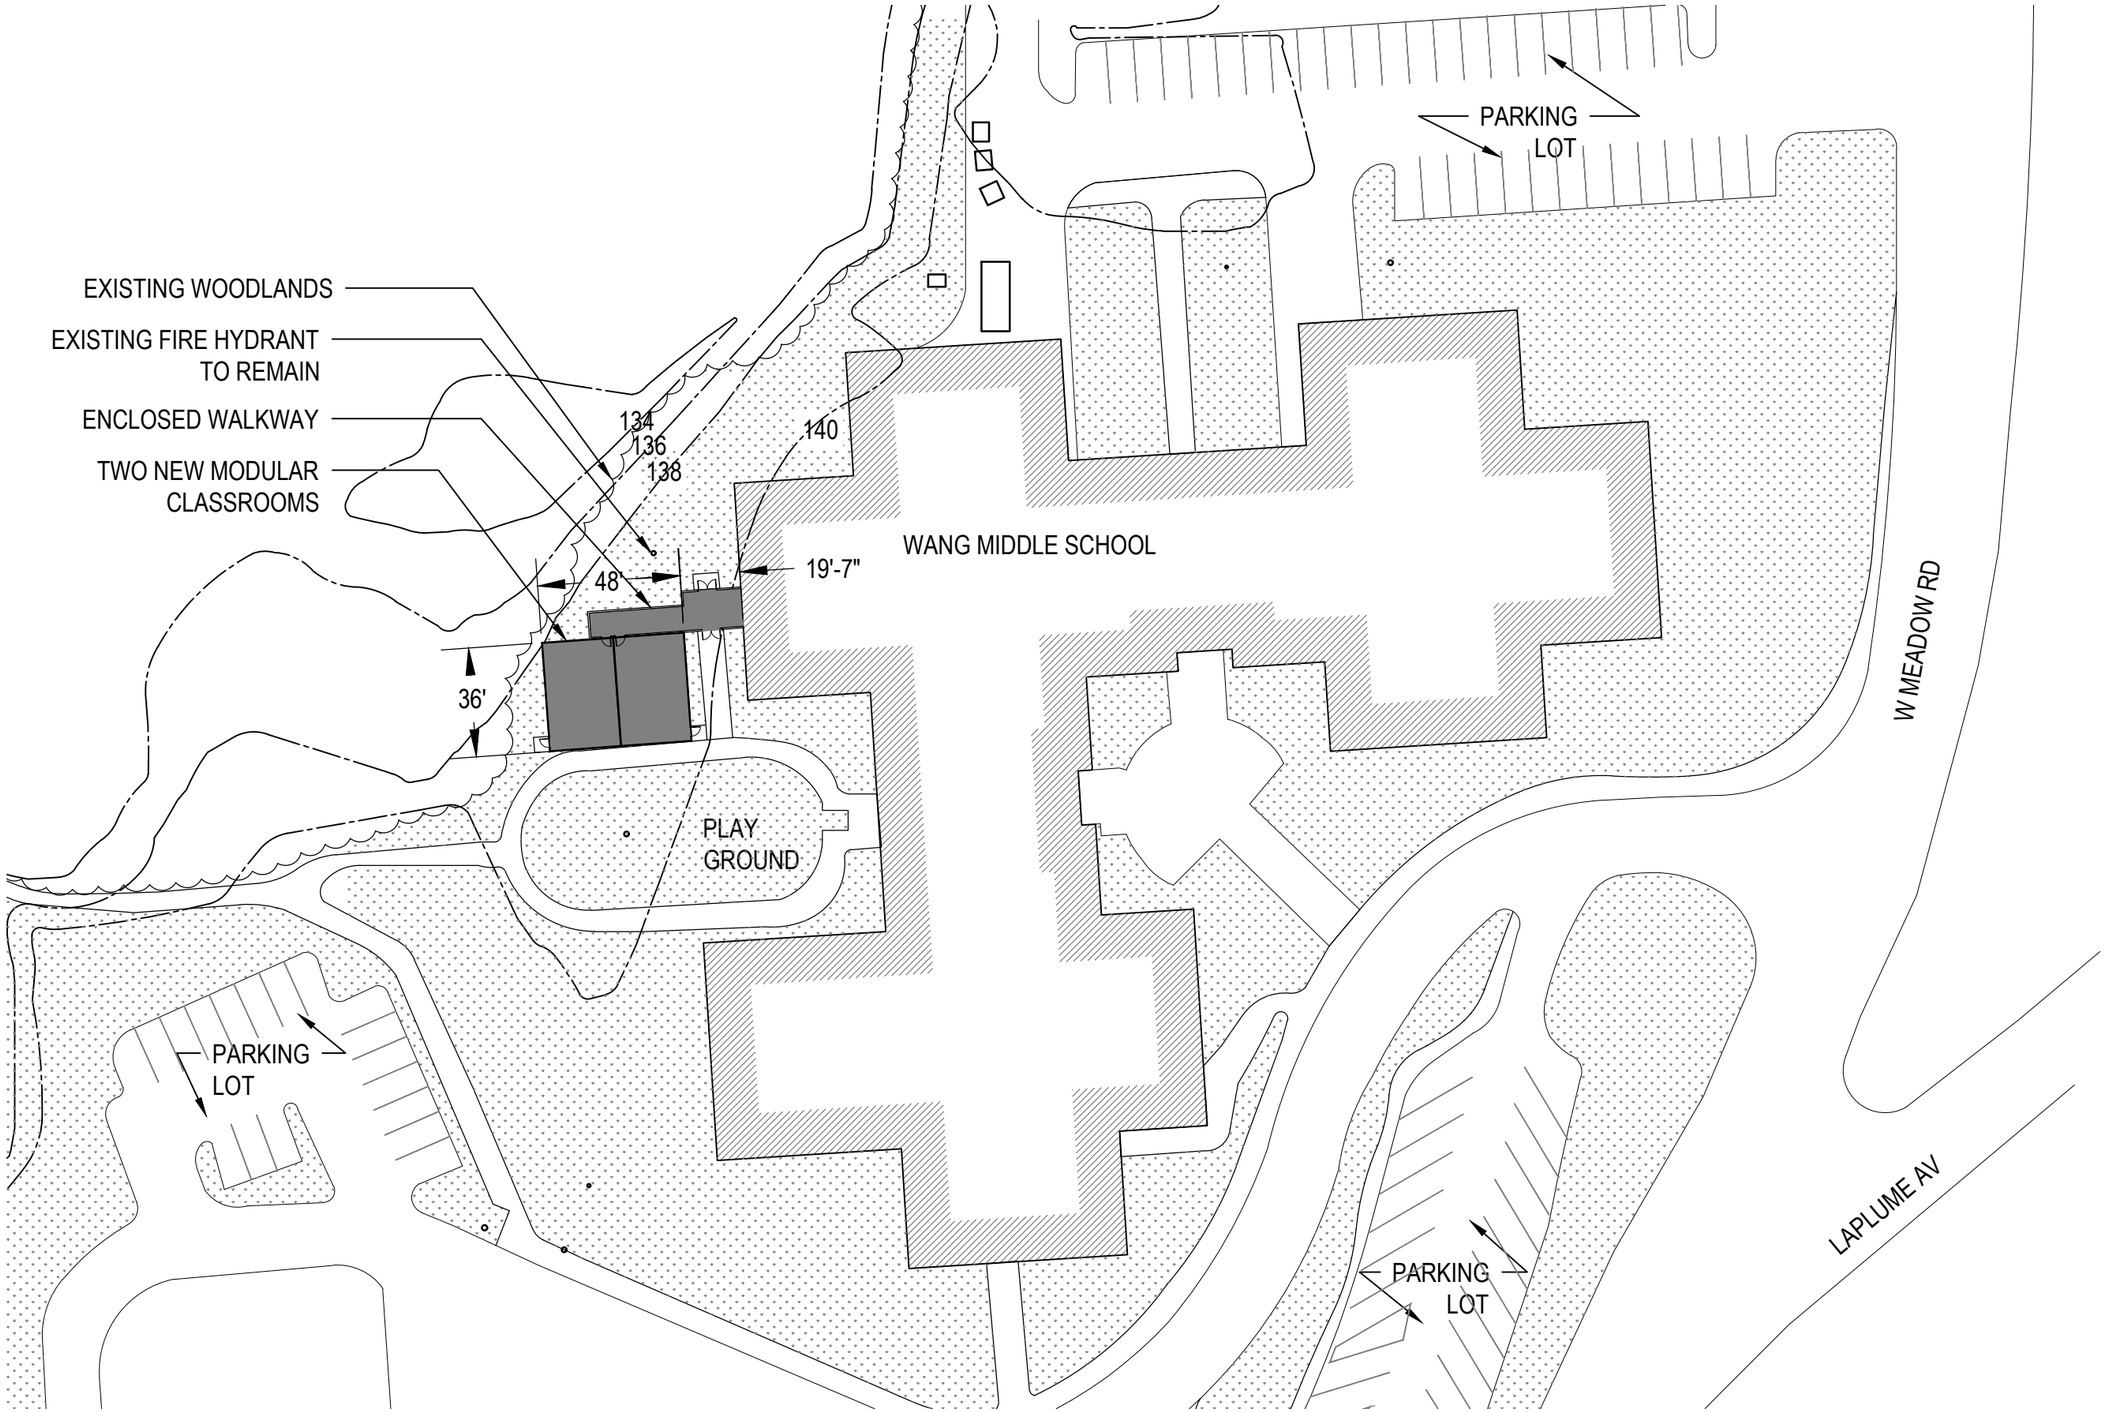

CONCEPT LAYOUT

SCALE: 1" = 50'-0"

0 50' 100'

Scale: 1" = 50'-0"

PLAN NORTH

City of Lowell Public Schools

Watermark
175 Cabot Street • Lowell, MA 01854
Phone: 978.452.9696 • Fax: 978.453.9988

WANG MIDDLE SCHOOL
TEMPORARY MODULAR CLASSROOMS PROJECT
365 WEST MEADOW ROAD
LOWELL, MA

PREPARED FOR:
LOWELL PUBLIC SCHOOLS

MARK	DATE	DESCRIPTION
0	02-10-16	ISSUED FOR BID

PROJECT NO: 16506-00
MODEL FILE: A-100.dwg
DRAWN BY:
CHK'D BY:
COPYRIGHT WATERMARK 2016

SHEET TITLE

CONCEPT LAYOUT

A-01

SHEET 1 OF 1

Plot Date: 2/5/2016 2:07:49 PM File Path:T:\Jobs\16506-001.0 Sheet File\A-100.dwg