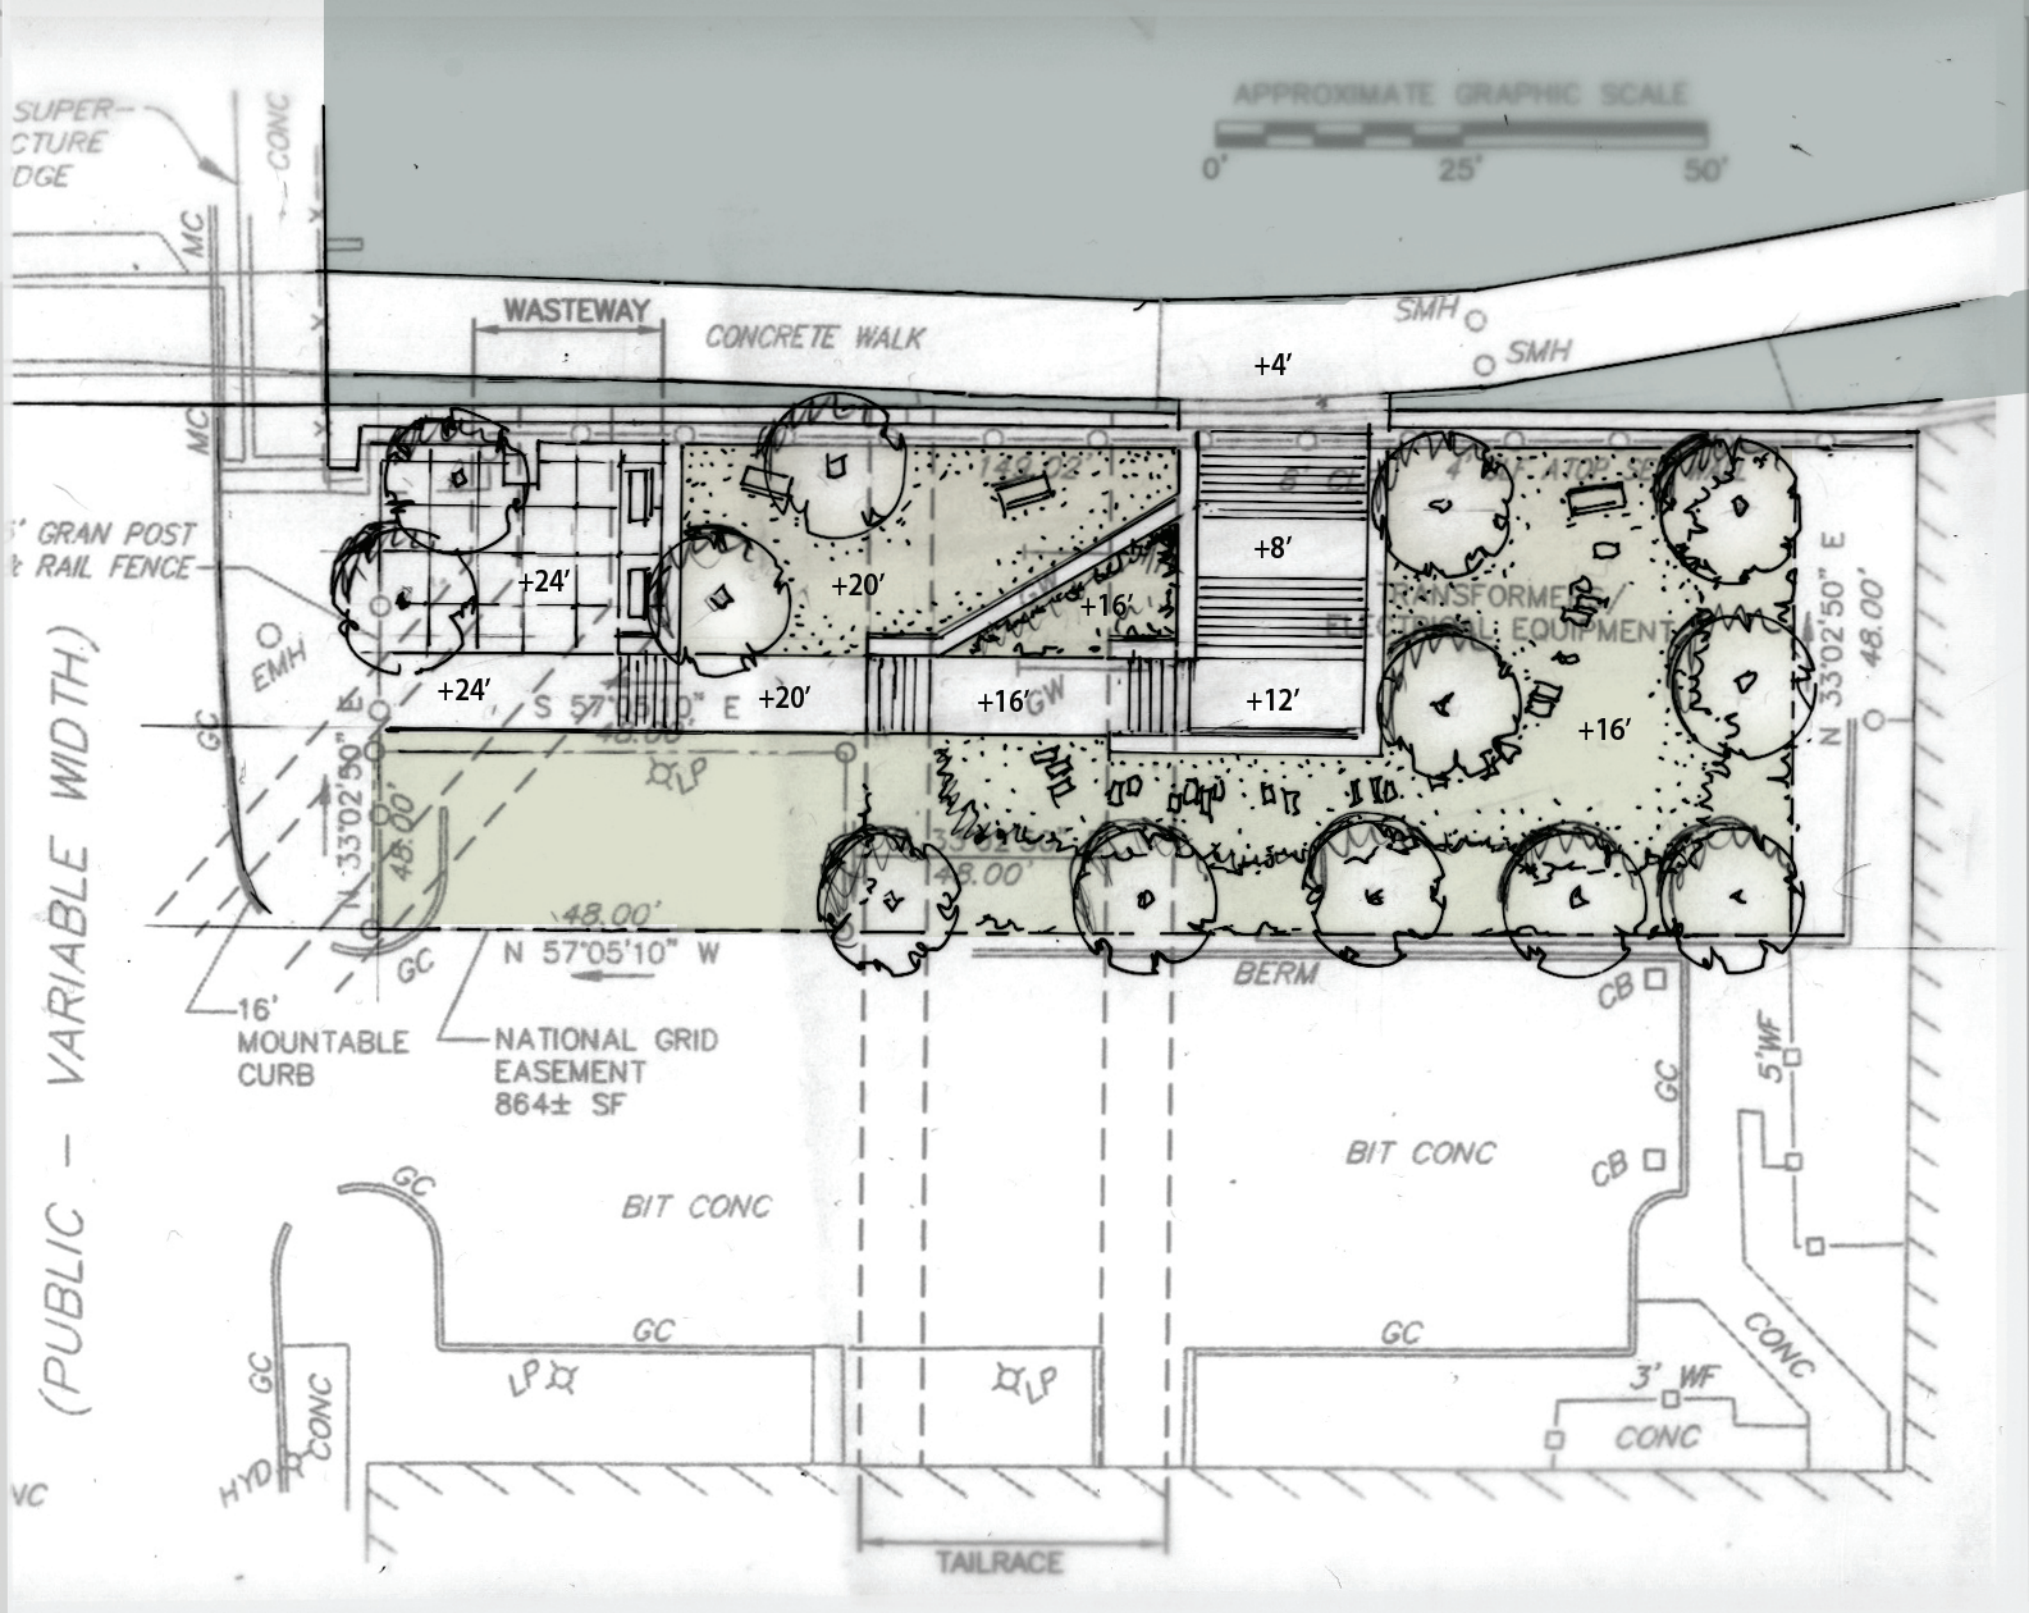

APPROXIMATE GRAPHIC SCALE
0'
25'
50'
SUPER-
CTURE
DGE
CONC
MC
WASTEWAY
CONCRETE WALK
SMH
SMH
+4'
MC
GRAN POST
& RAIL FENCE
+24'
+20'
+16'
+8'
TRANSFORMERS/
ELECTRICAL EQUIPMENT
EMH
+24'
S 57°05'10" E
+20'
+16'
GW
+12'
+16'
N 33°02'50" E
48.00'
GC
LP
N 33°02'50" E
48.00'
48.00'
48.00'
N 57°05'10" W
GC
BERM
CB
16'
MOUNTABLE
CURB
NATIONAL GRID
EASEMENT
864± SF
5'WF
GC
BIT CONC
BIT CONC
CB
GC
GC
GC
LP
LP
CONC
3' WF
CONC
GC
CONC
HYD
(PUBLIC - VARIABLE WIDTH)
TAILRACE

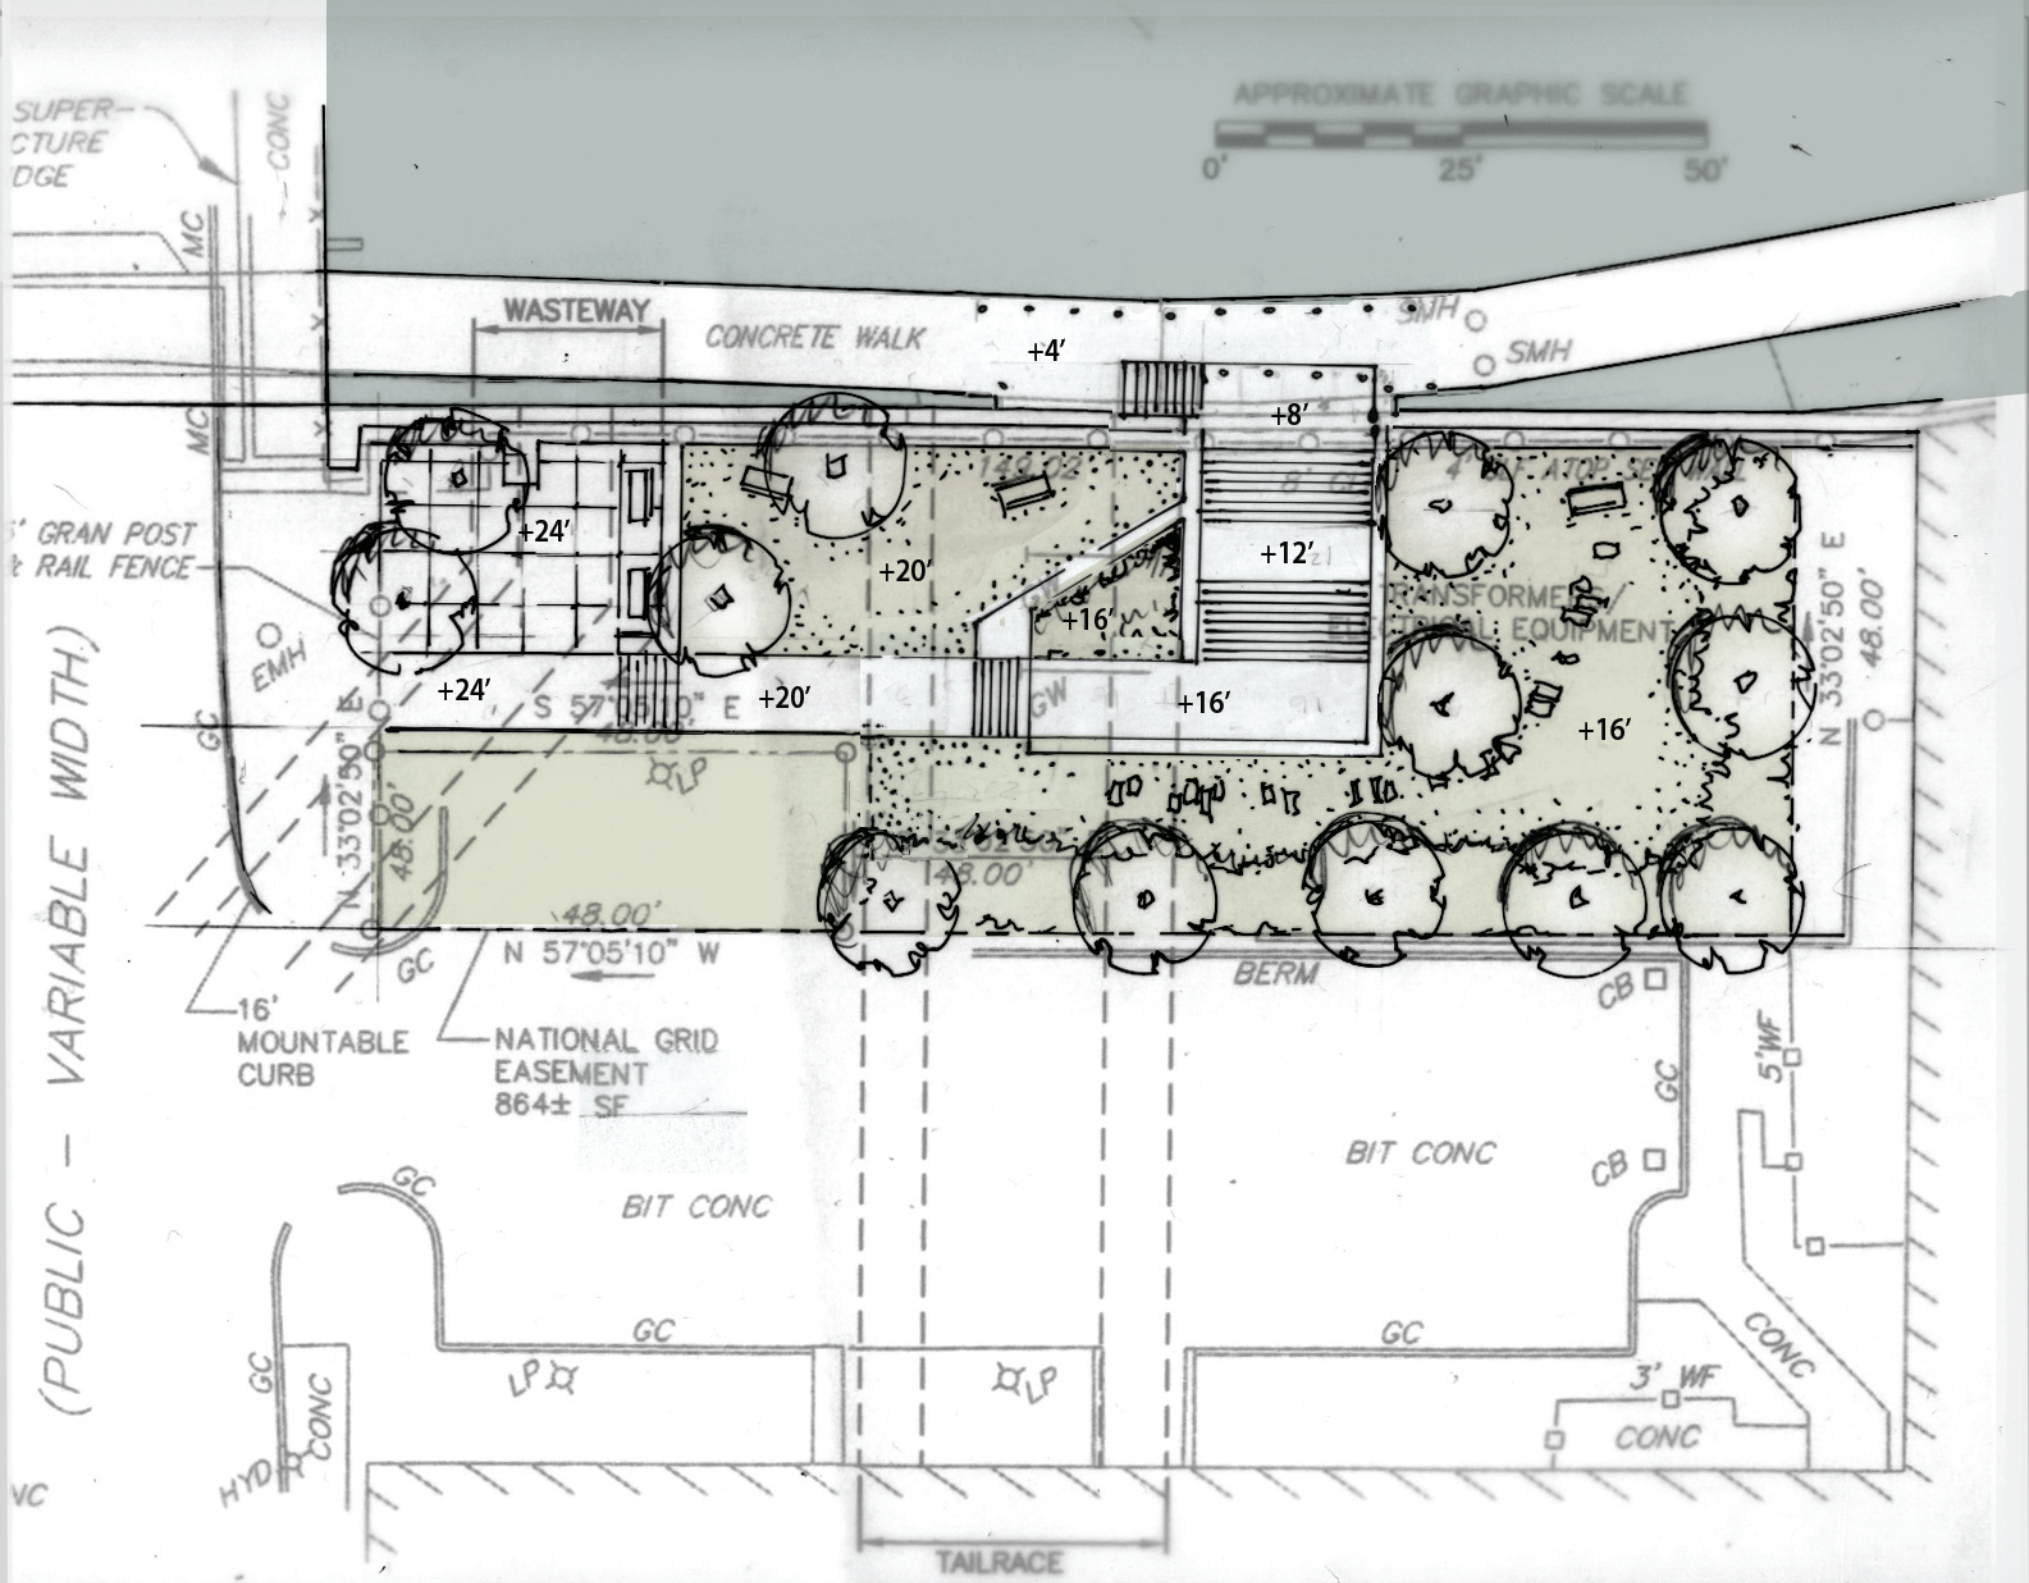

APPROXIMATE GRAPHIC SCALE
0'
25'
50'
SUPER-
CTURE
DGE
CONC
MC
WASTEWAY
CONCRETE WALK
SMH
SMH
+4'
+8'
+24'
+20'
+12'
+16'
+24'
+20'
+16'
+16'
GRAN POST
& RAIL FENCE
EMH
GC
S 57°05'10" E
48.00'
LP
N 33°02'50" E
48.00'
N 33°02'50" E
48.00'
48.00'
N 57°05'10" W
GC
16'
MOUNTABLE
CURB
NATIONAL GRID
EASEMENT
864± SF
BERM
CB
GC
5'WF
BIT CONC
BIT CONC
CB
GC
GC
GC
LP
LP
CONC
3' WF
CONC
HYD
CONC
TAILRACE
(PUBLIC - VARIABLE WIDTH)