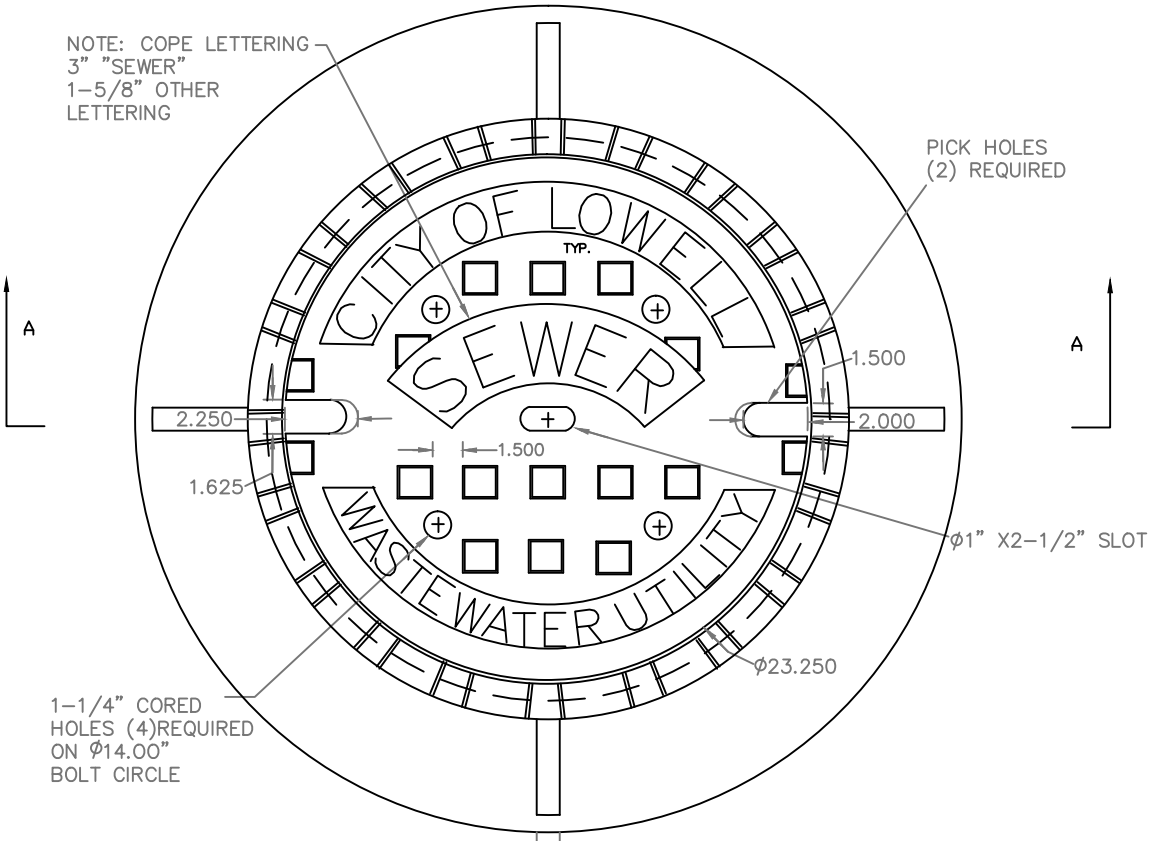

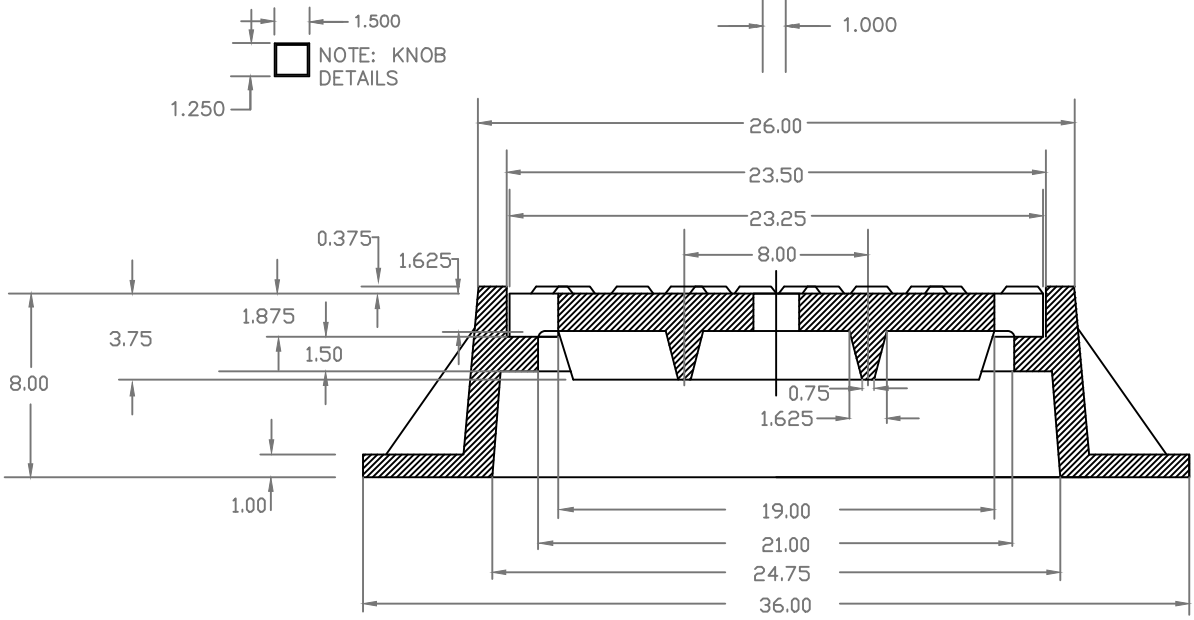

SECTION A-A

CLASSIFICATION
A.S.T.M. A-48
CLASS 30 GRAY IRON
AS OF 9-1-89 CASTINGS
FURNISHED WITH NO
BLACK ASPHALT COATING

LOWELL REGIONAL WASTEWATER UTILITY	REV	DESCRIPTION	DATE	LOWELL SEWER MANHOLE RING AND COVER	DATE: 4/29/2016
	DRAFT	SUBMITTED FOR REVIEW	April 29, 2016		SCALE: N.T.S.
					WT LBS: 663 APP.
	DESIGNED BY:	APPROVED BY:			TOL: ±
	DRAWN BY:	REVIEWED BY:			