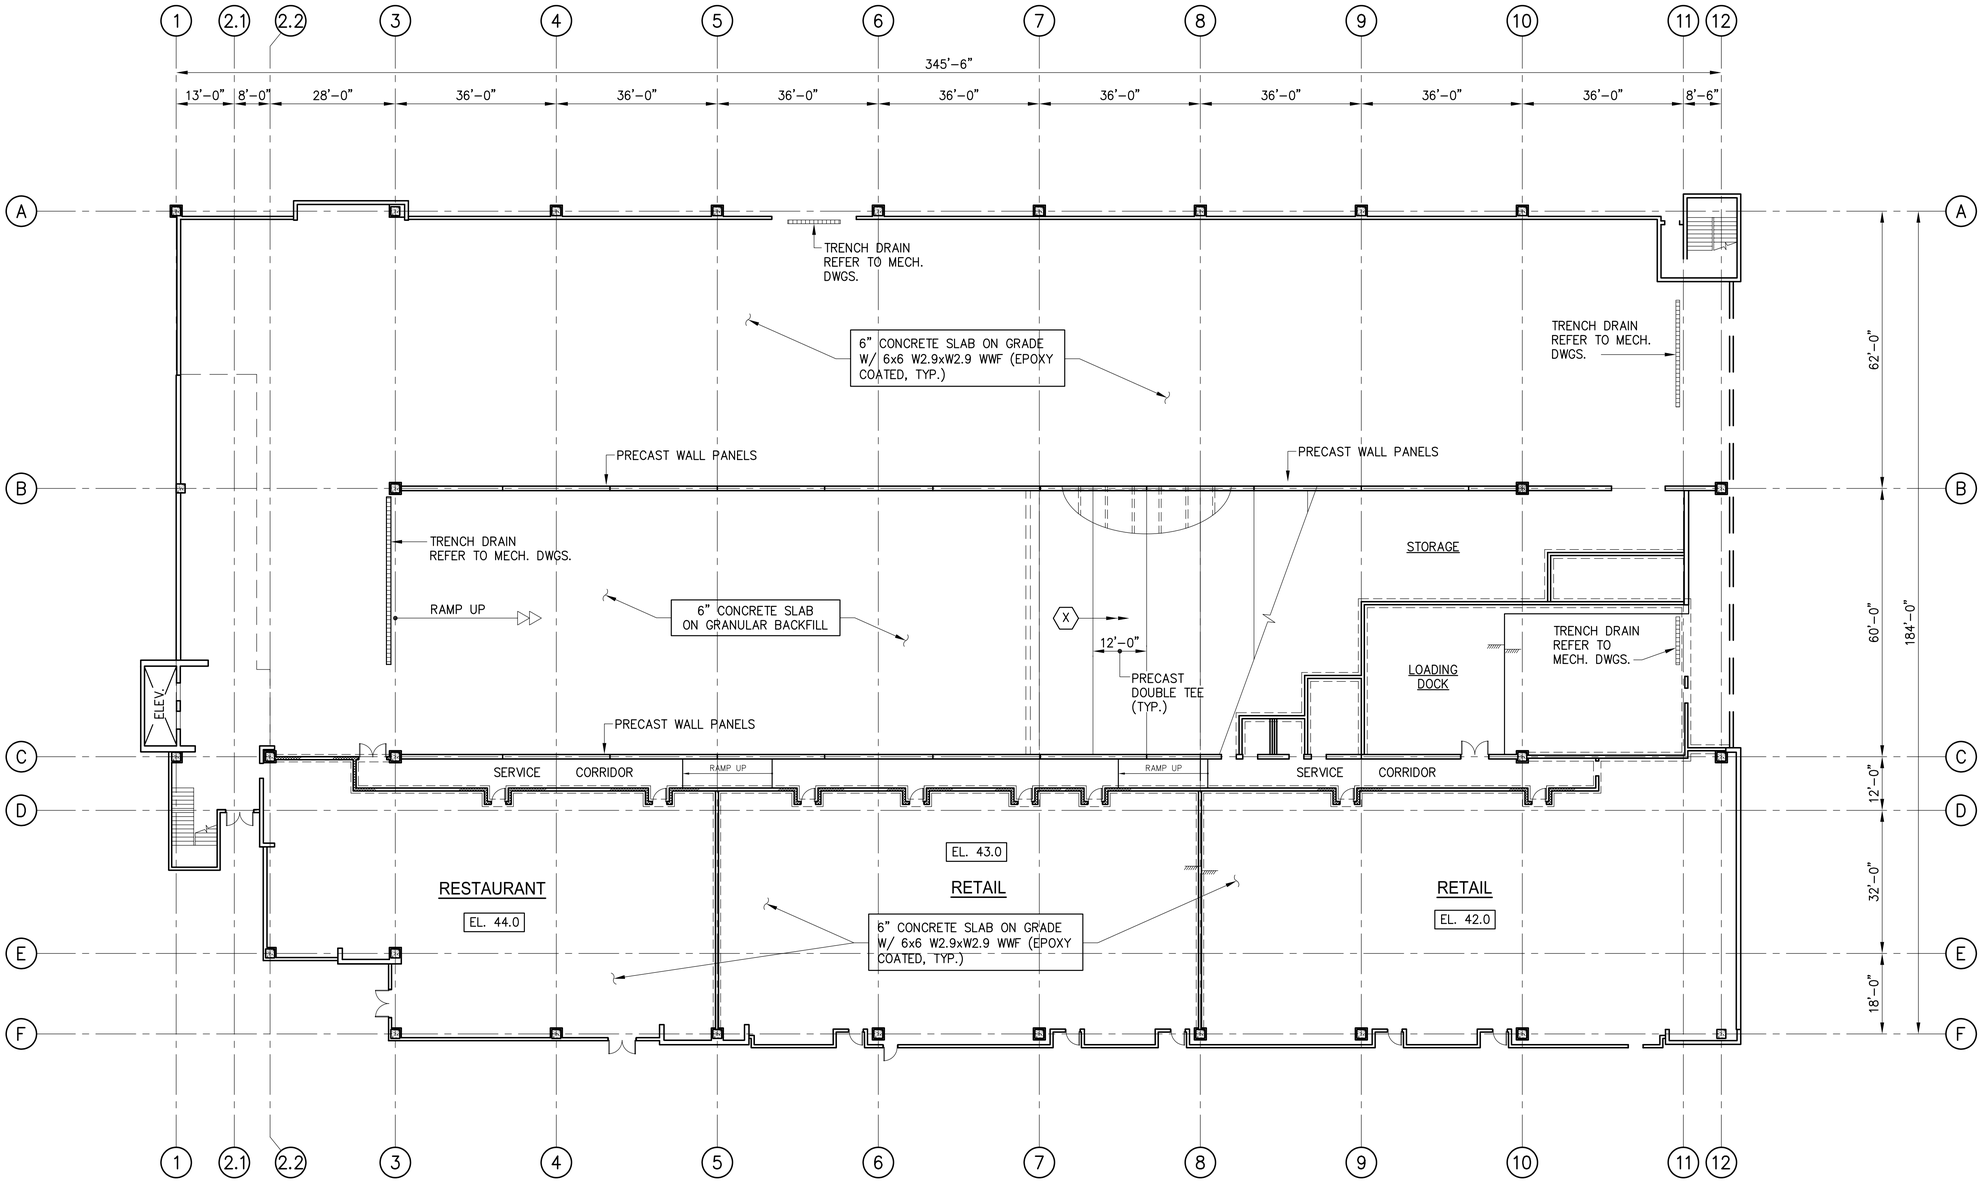

16 0 16 32
1/16" = 1'-0"

60% SUBMITTAL
May 2, 2005

JAM Parking Structure

101-115 Middlesex St.

City of Lowell, MA

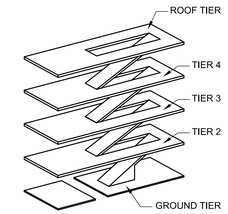

Civil/Structural:
Parsons Brinckerhoff Quade & Douglas, Inc.
75 Arlington Street
Boston, MA 02116
Tel: 617-426-7330
Fax: 617-482-0642

Architecture:
Fennick McCredie Architecture, Ltd.

Survey:
Judith Nitsch Engineering

Cost Estimating:
Hanscomb, Faithful & Gould

Code Compliance:
Robert W. Sullivan, Inc.

Landscape Architecture:
Pressley Associates, Inc.

No.	Date	Revision

1/16" = 1'-0"

Job No.:	18913A
Drawn By:	B.J.D.
Checked By:	C.H.B.
Date:	5/2/05
Scale:	

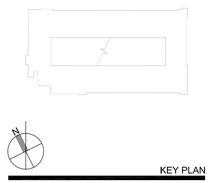

KEY PLAN

STRUCTURAL
FLOOR PLAN
LEVEL 1 (GROUND)

S-3