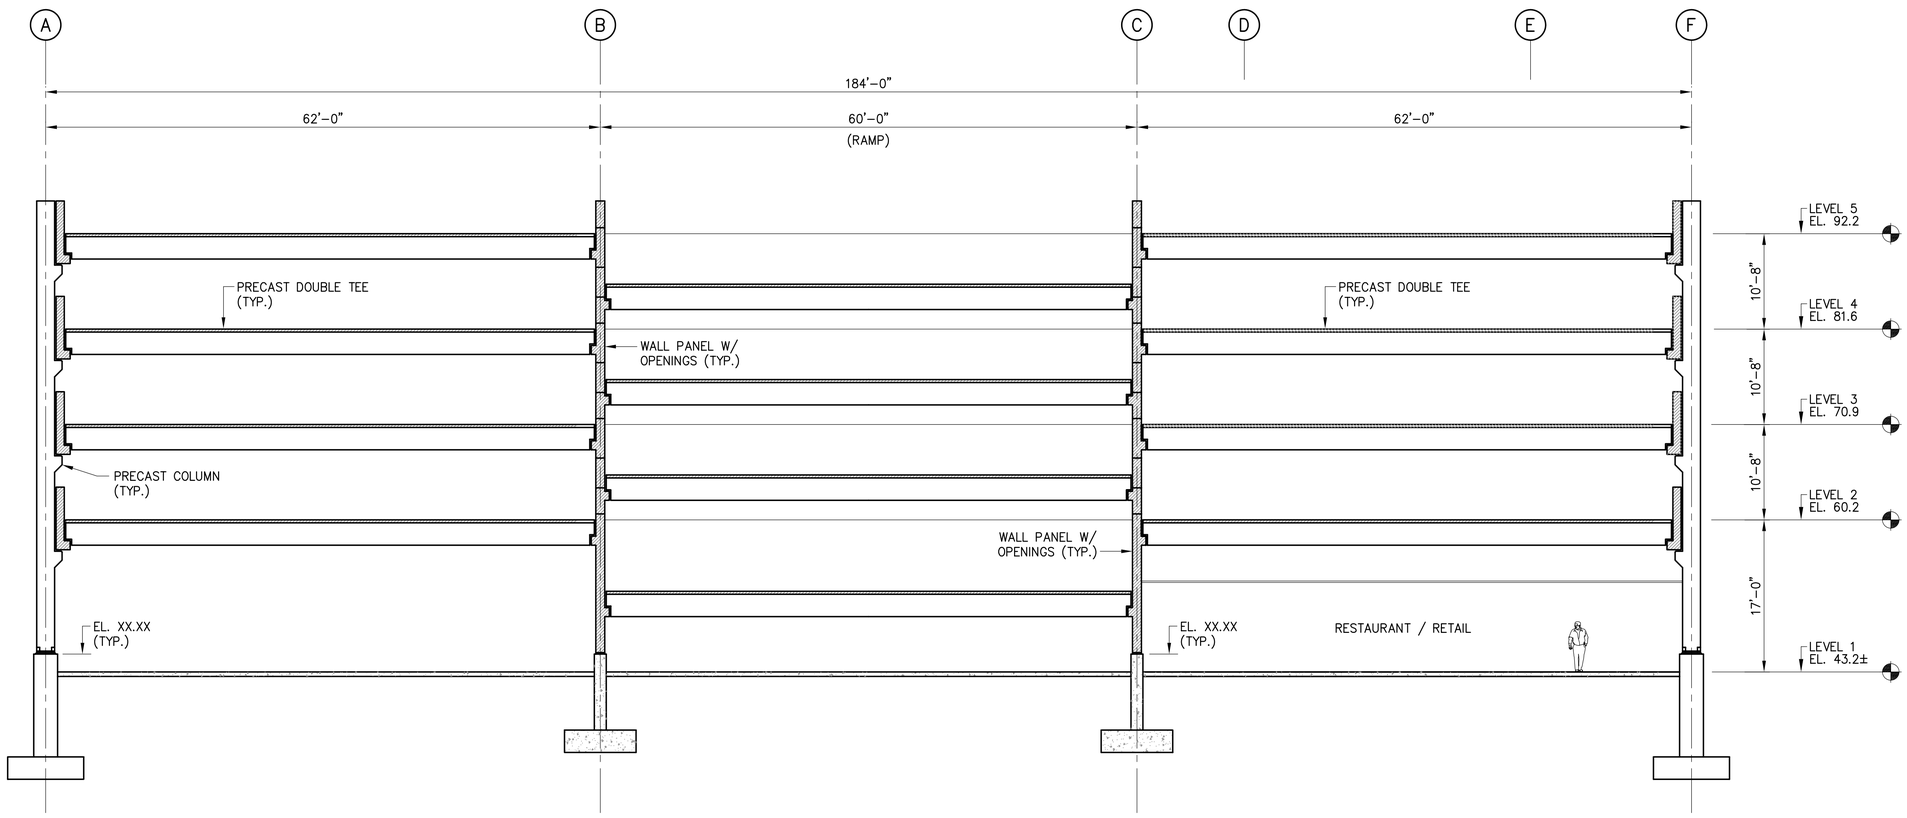


8 0 8 16

1/8" = 1'-0"

**60% SUBMITTAL**
**May 2, 2005**

# JAM Parking Structure

101-115 Middlesex St.

City of Lowell, MA

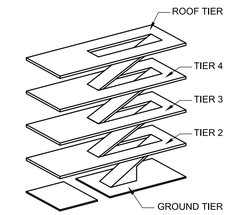



Civil/Structural:
Parsons Brinckerhoff Quade & Douglas, Inc.
75 Arlington Street
Boston, MA 02116
Tel: 617-426-7330
Fax: 617-482-0642

Architecture:
Fennick McCredie Architecture, Ltd.

Survey:
Judith Nitsch Engineering

Cost Estimating:
Hanscomb, Faithful & Gould

Code Compliance:
Robert W. Sullivan, Inc.

Landscape Architecture:
Pressley Associates, Inc.


| No. | Date | Revision |
|---|---|---|

| | |
|---|---|
| Job No.: | 18913A |
| Drawn By: | BJD |
| Checked By: | SJC |
| Date: | 5/2/05 |
| Scale: | 1/8"=1'-0" |

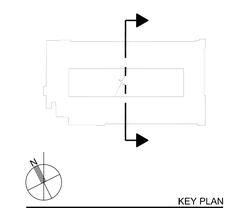

KEY PLAN

STRUCTURAL CROSS SECTION

S-8