LOWELL - ROUTE 38
ROADWAY & INTERSECTION IMPROVEMENTS

STATE	FED. AID PROJ. NO.	SHEET NO.	TOTAL SHEETS
MA	-	8	39
PROJECT FILE NO.	606189		
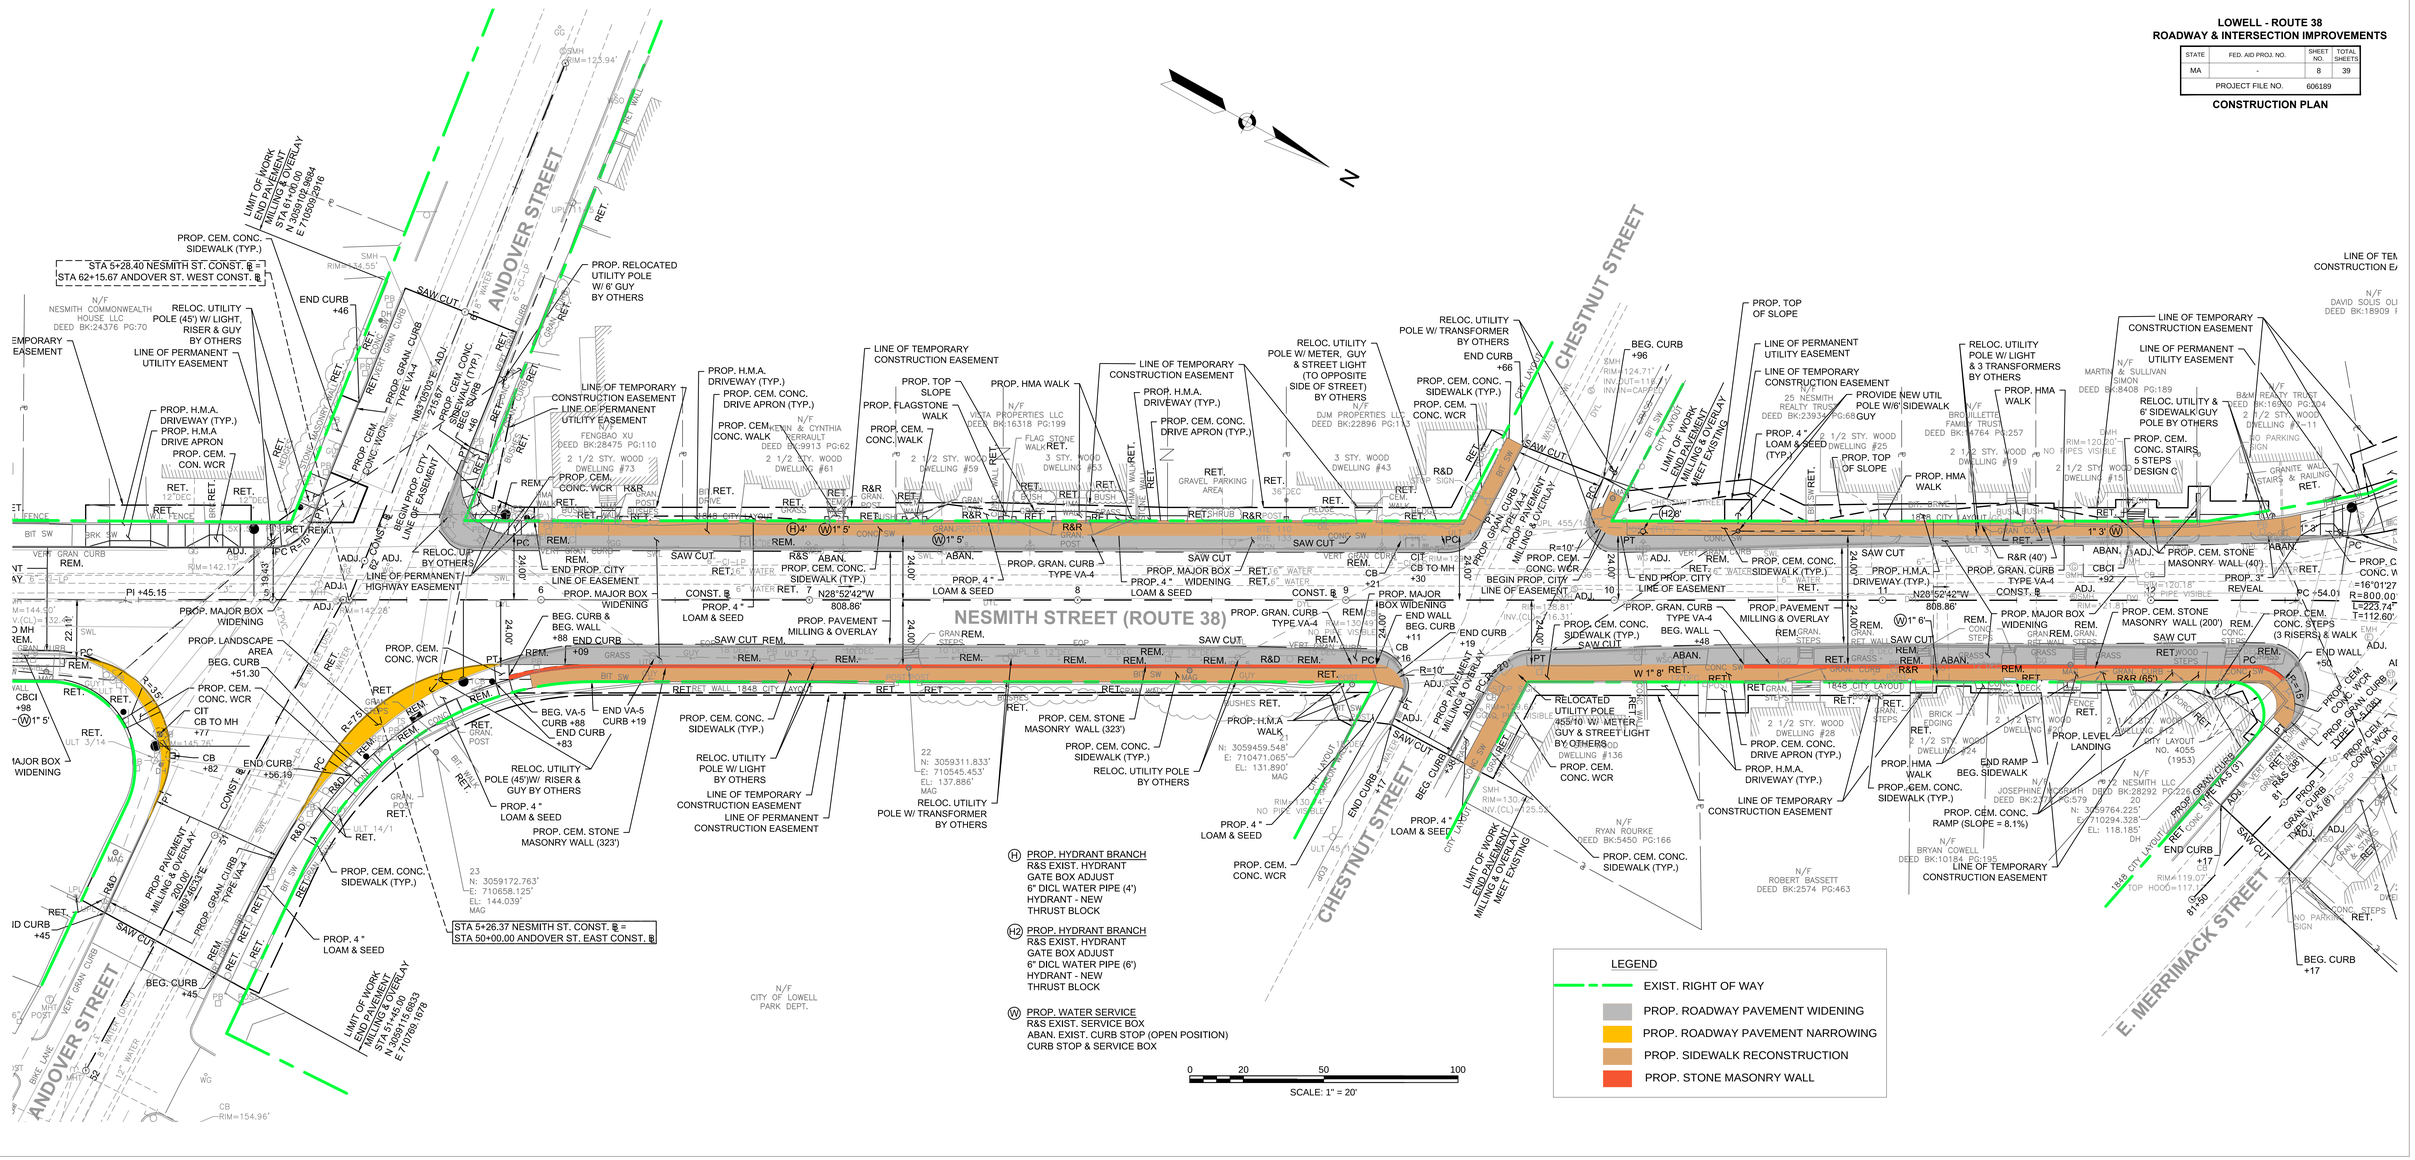
CONSTRUCTION PLAN