DETOUR PLAN
ROURKE BRIDGE
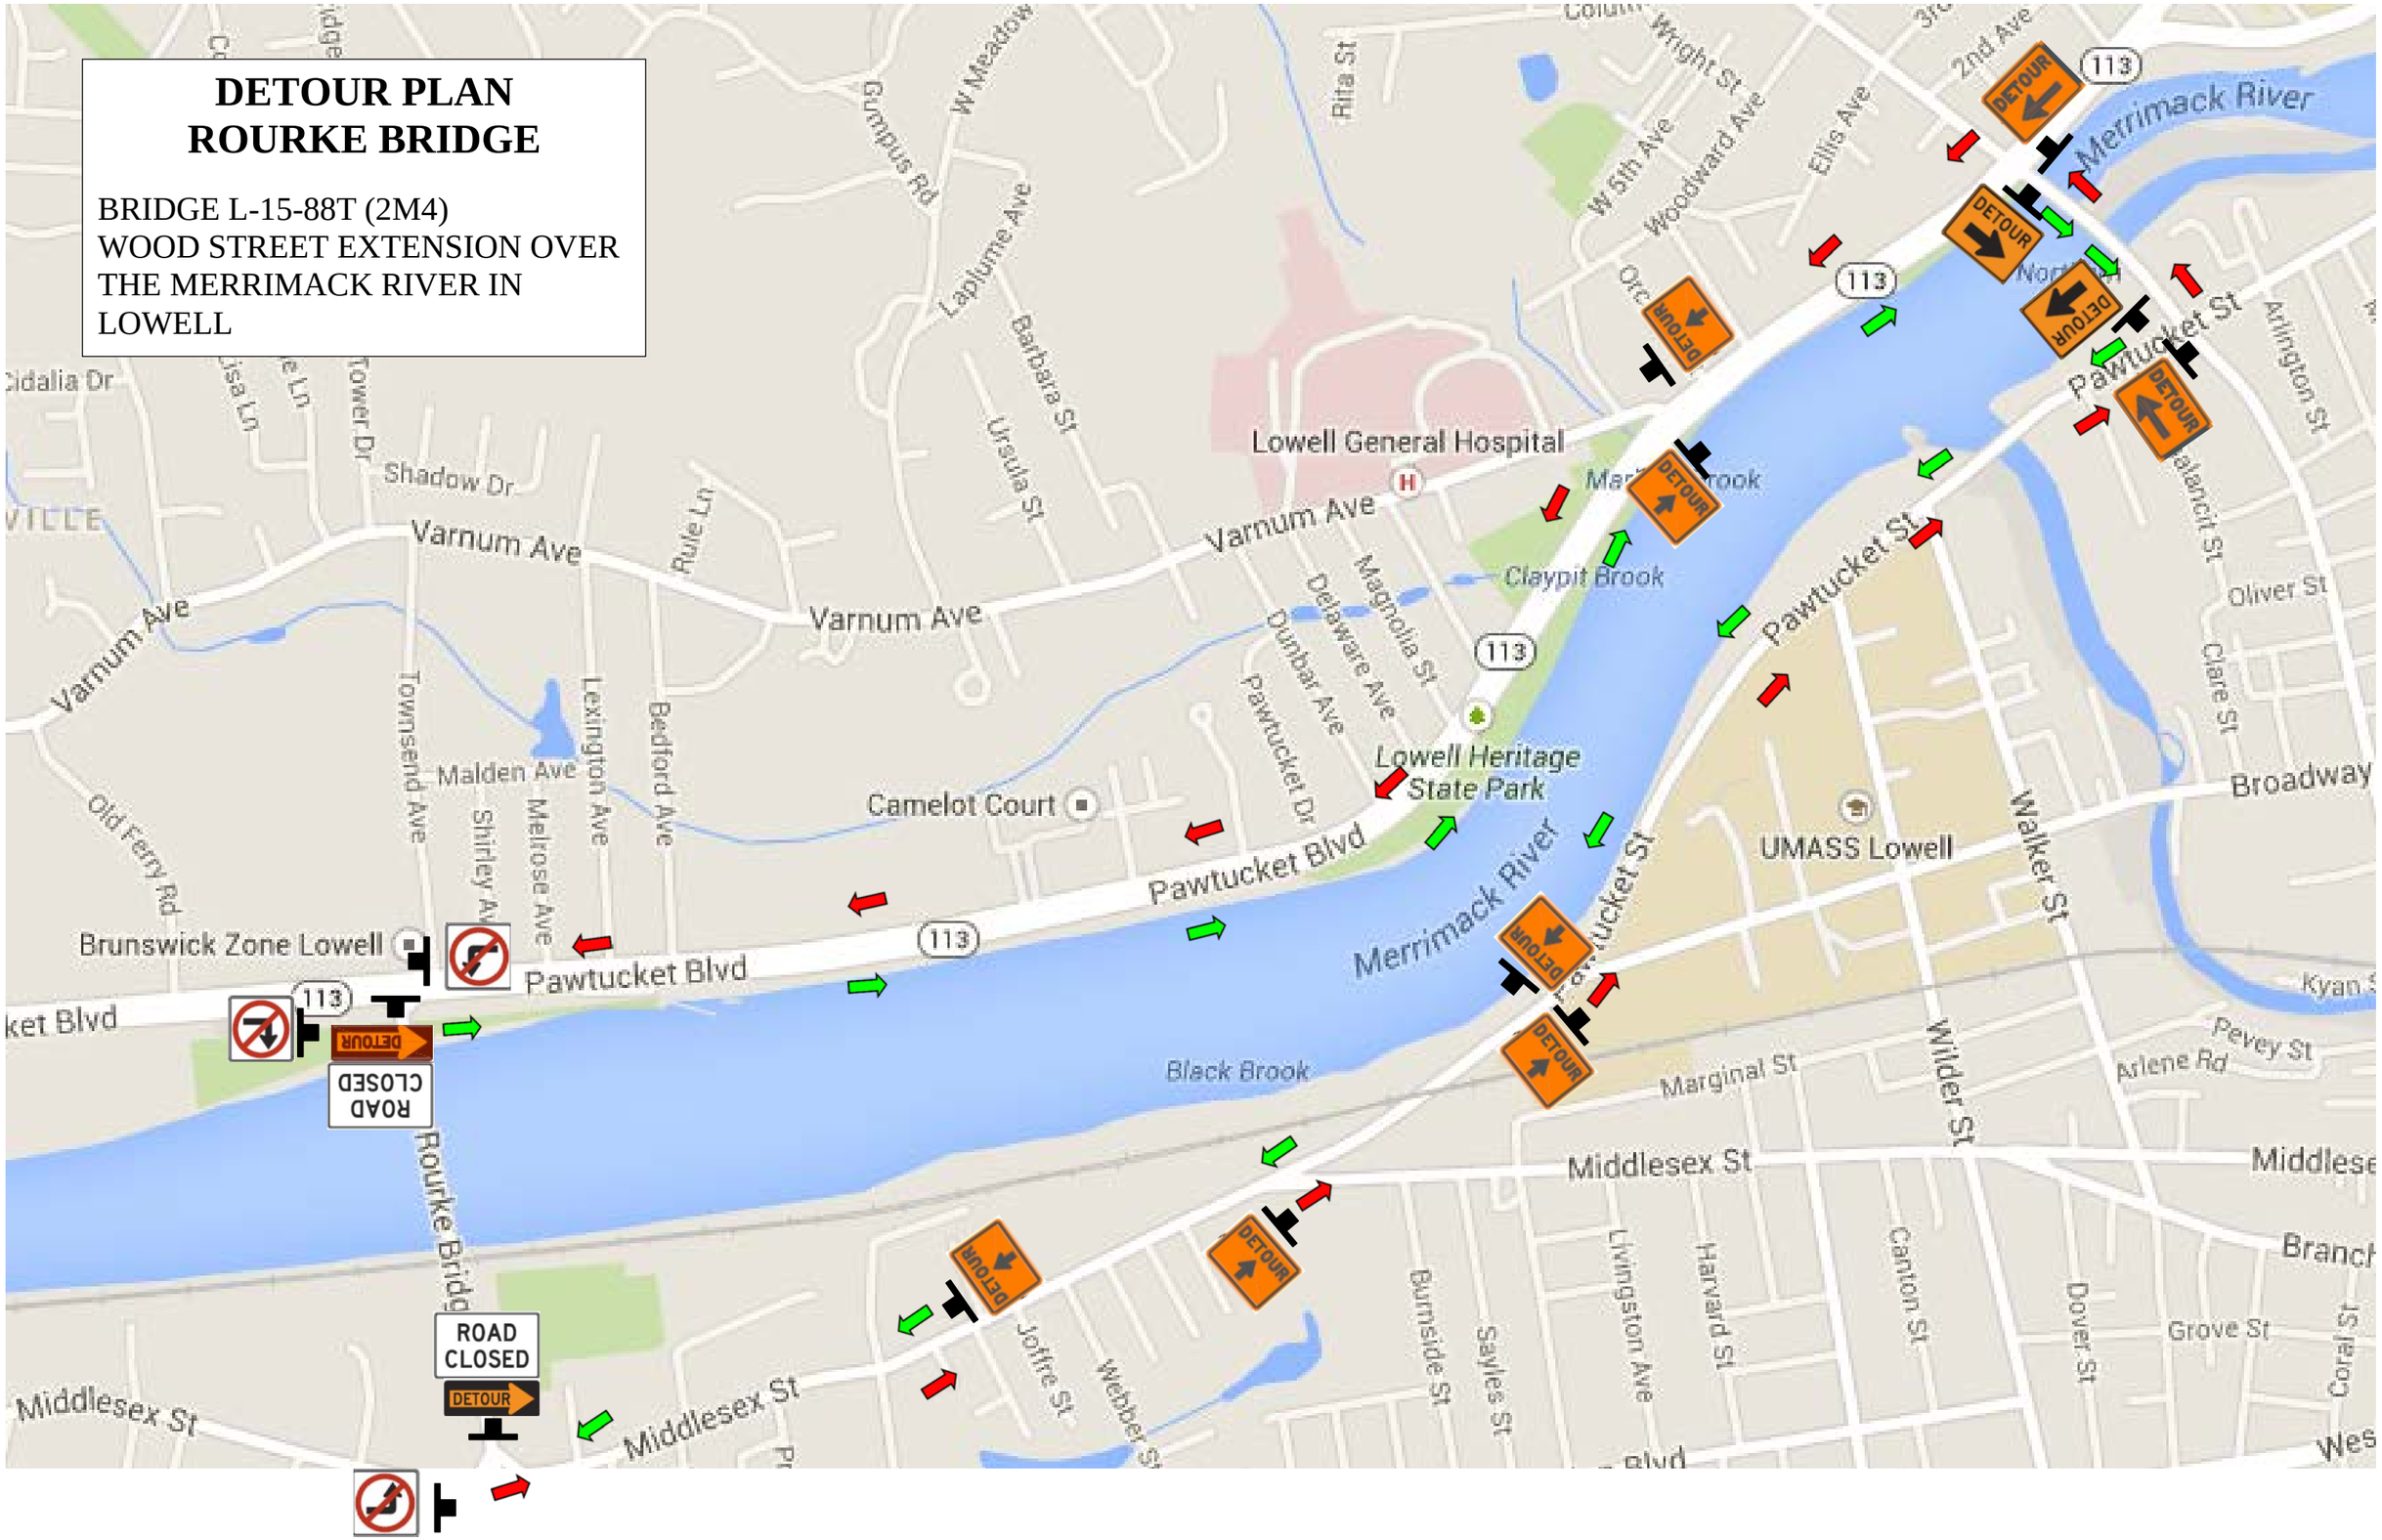
BRIDGE L-15-88T (2M4)
WOOD STREET EXTENSION OVER THE MERRIMACK RIVER IN LOWELL