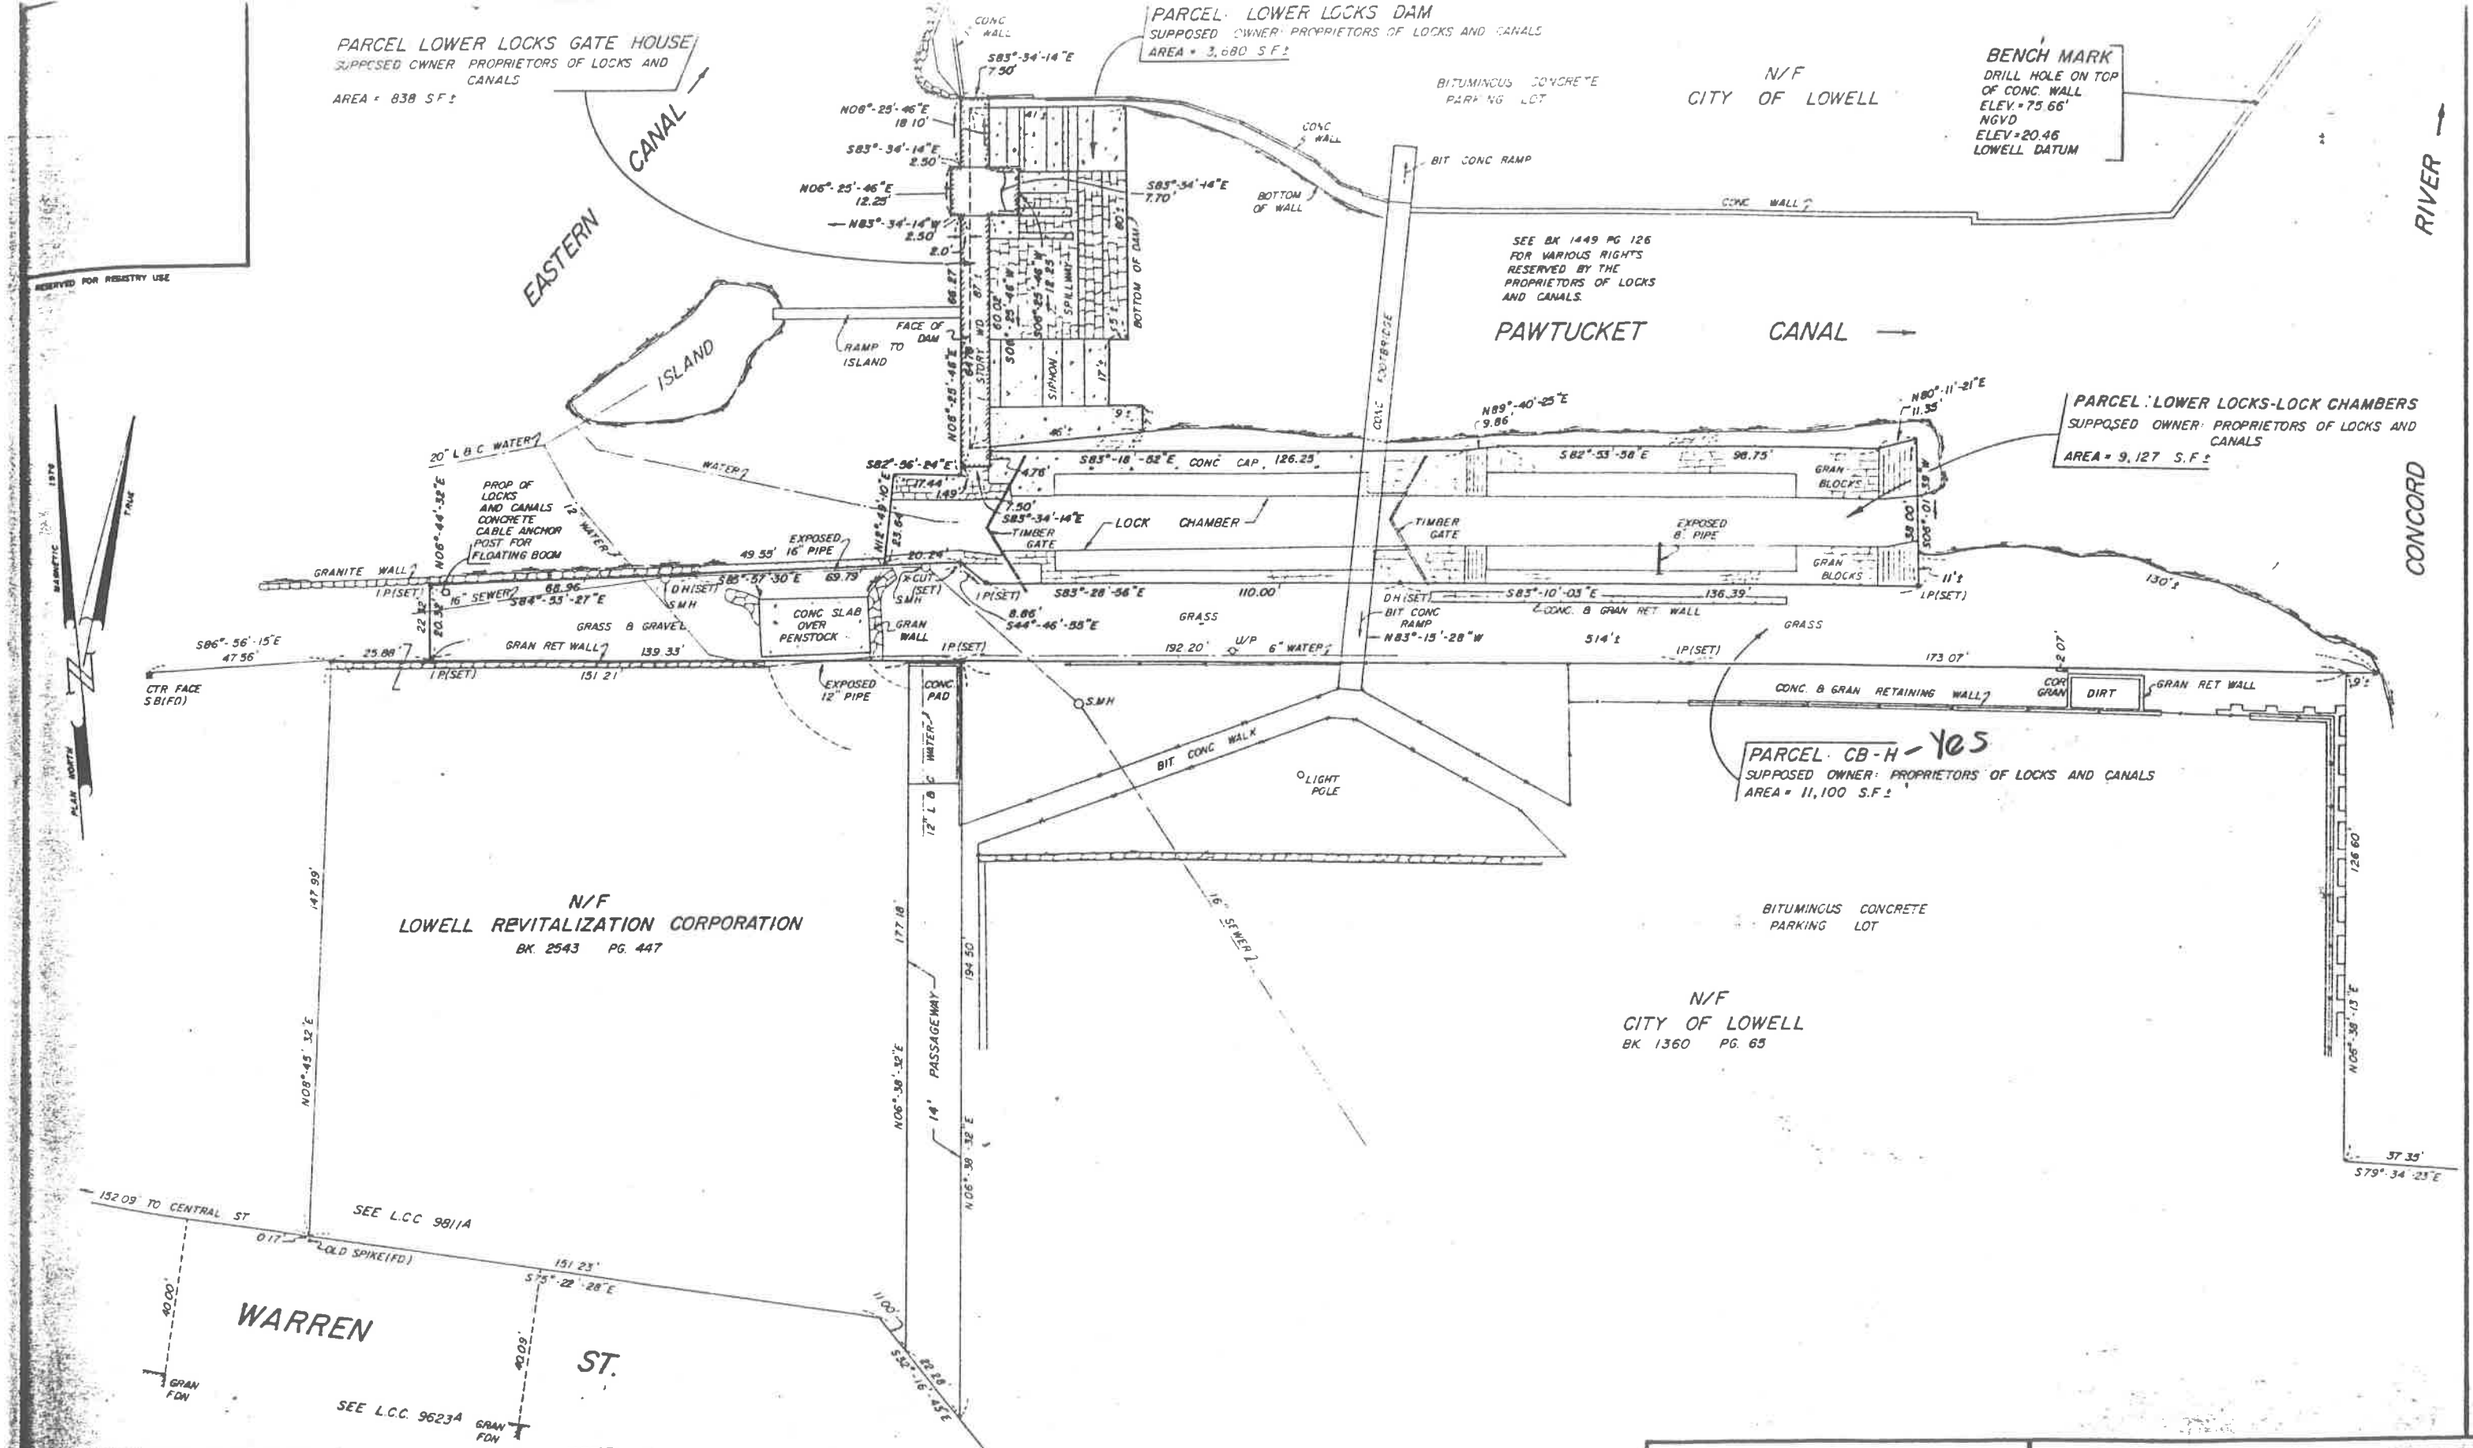

APPROVAL UNDER THE SUBDIVISION CONTROL LAW NOT REQUIRED.

NOTE

PLAN AND DEED REFERENCES RECITED HEREON REFER TO PLANS AND DEEDS RECORDED AT THE MIDDLESEX COUNTY REGISTRY OF DEEDS, NORTH DISTRICT, IN LOWELL.

PLAN	BK.	33	PLAN	65
"	"	87	"	125
"	"	91	"	145A

I CERTIFY THAT THIS PLAN HAS BEEN PREPARED IN CONFORMANCE WITH THE RULES AND REGULATIONS OF THE REGISTERS OF DEEDS

23 MAY 1983
DATE

66 Rand Street
Lynn, MA 01904

24 MAY 1983
DATE

Commonwealth of Massachusetts
DEPARTMENT OF ENVIRONMENTAL MANAGEMENT
Division of Forests and Parks

LOWELL HERITAGE STATE PARK
Lowell, Massachusetts
Project No. 97-82
Contract No. 97-82

TITLE: LOWELL CANAL SYSTEM
Sheet 14 of 38

DEPARTMENT OF ENVIRONMENTAL MANAGEMENT
LOWELL HERITAGE STATE PARK
PARCELS: LOWER LOCKS GATE HOUSE, CB-H,
LOWER LOCKS DAM, LOWER LOCKS-LOCK CHAMBERS