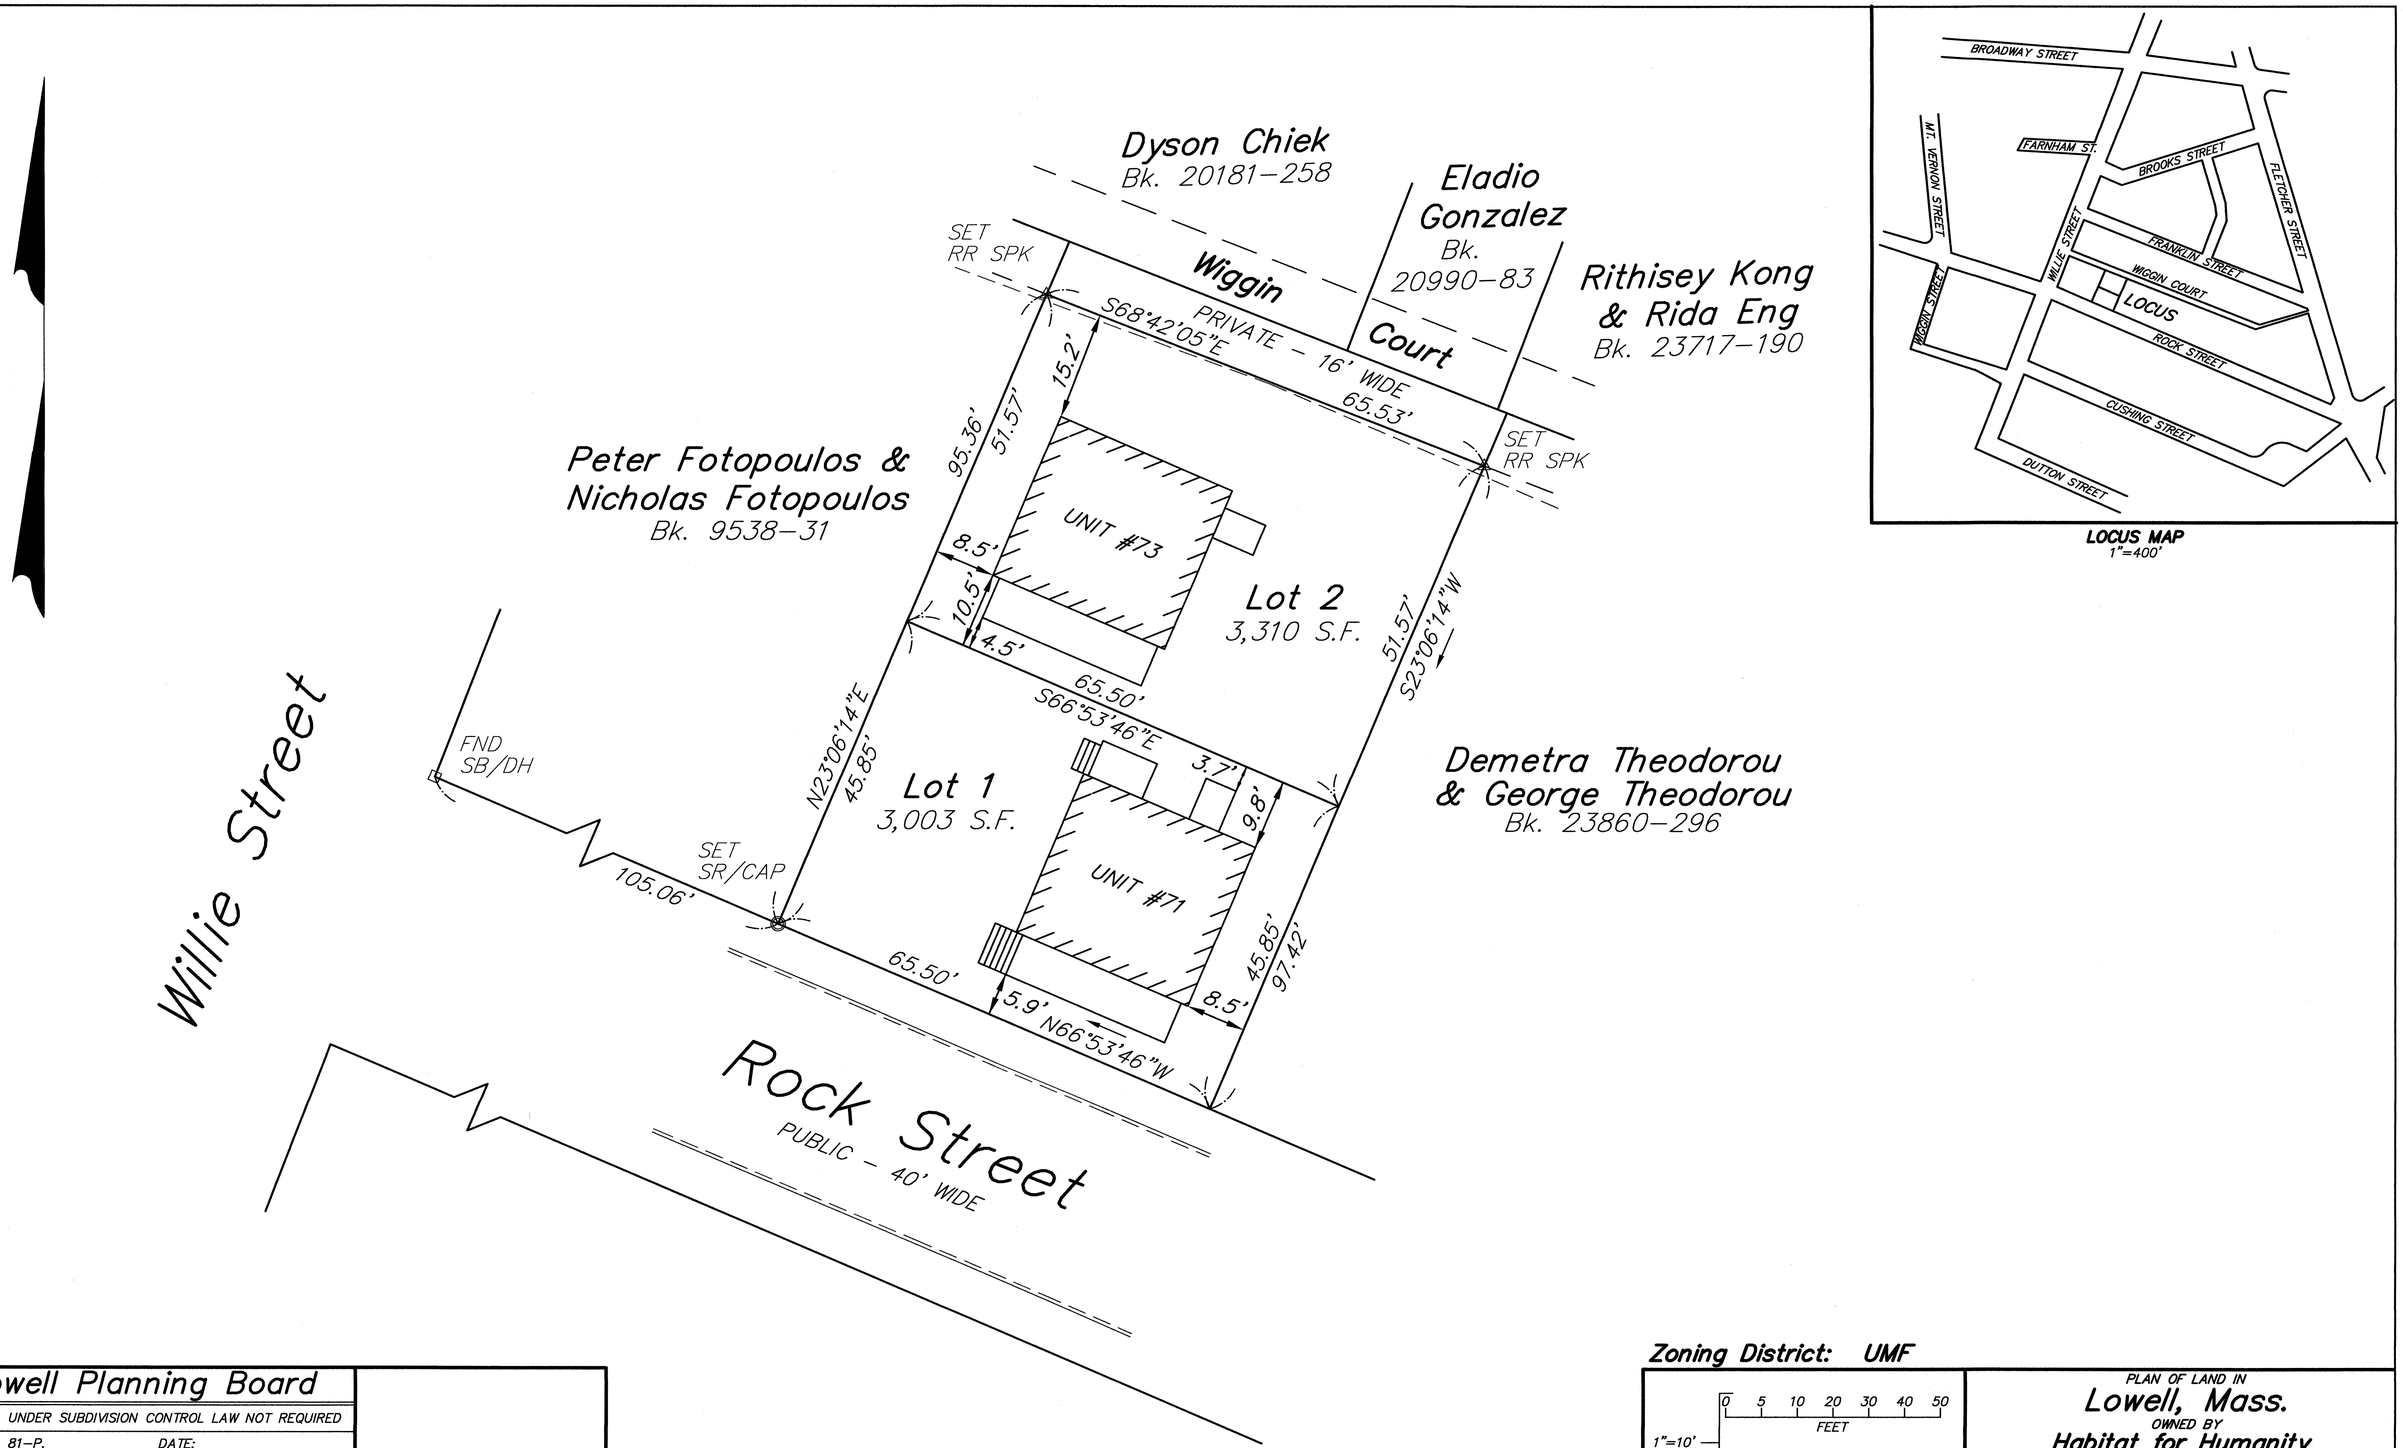

LOCUS MAP
1"=400'

Zoning District: UMF

Lowell Planning Board

APPROVAL UNDER SUBDIVISION CONTROL LAW NOT REQUIRED

CH. 41, S. 81-P. DATE:

LOWELL PARCEL ID: 0119 5025 0075 0000

SURV: MSB	CALC: DJL	DRAFTED: DJL	CK'D: MDM	NB: 751-77	DEED: BK. 28996-160	REF: L-12815 2015\27883HFH.DWG

1"=10'

0 5 10 20 30 40 50 FEET

0 1.25 2.5 3.75 5 6.25 7.5 8.75 METERS

I CERTIFY THAT THIS PLAN CONFORMS WITH THE RULES AND REGULATIONS OF THE REGISTERS OF DEEDS.

DATE SURVEYOR

PLAN OF LAND IN

Lowell, Mass.

OWNED BY

Habitat for Humanity of Greater Lowell, Inc.

SCALE: 1"=10' APRIL, 2016

David E. Ross Associates, Inc.

CIVIL ENGINEERS - LAND SURVEYORS
ENVIRONMENTAL CONSULTANTS
PO BOX 368-111 FITCHBURG RD, AYER, MA 01432
(TEL. NO. 978-772-6232)

JOB NO. 30403 SHEET 1 OF 1 PLAN NO. L-12924