Lord Overpass Redesign - Stage 1: Lane Shift and Grade Fill
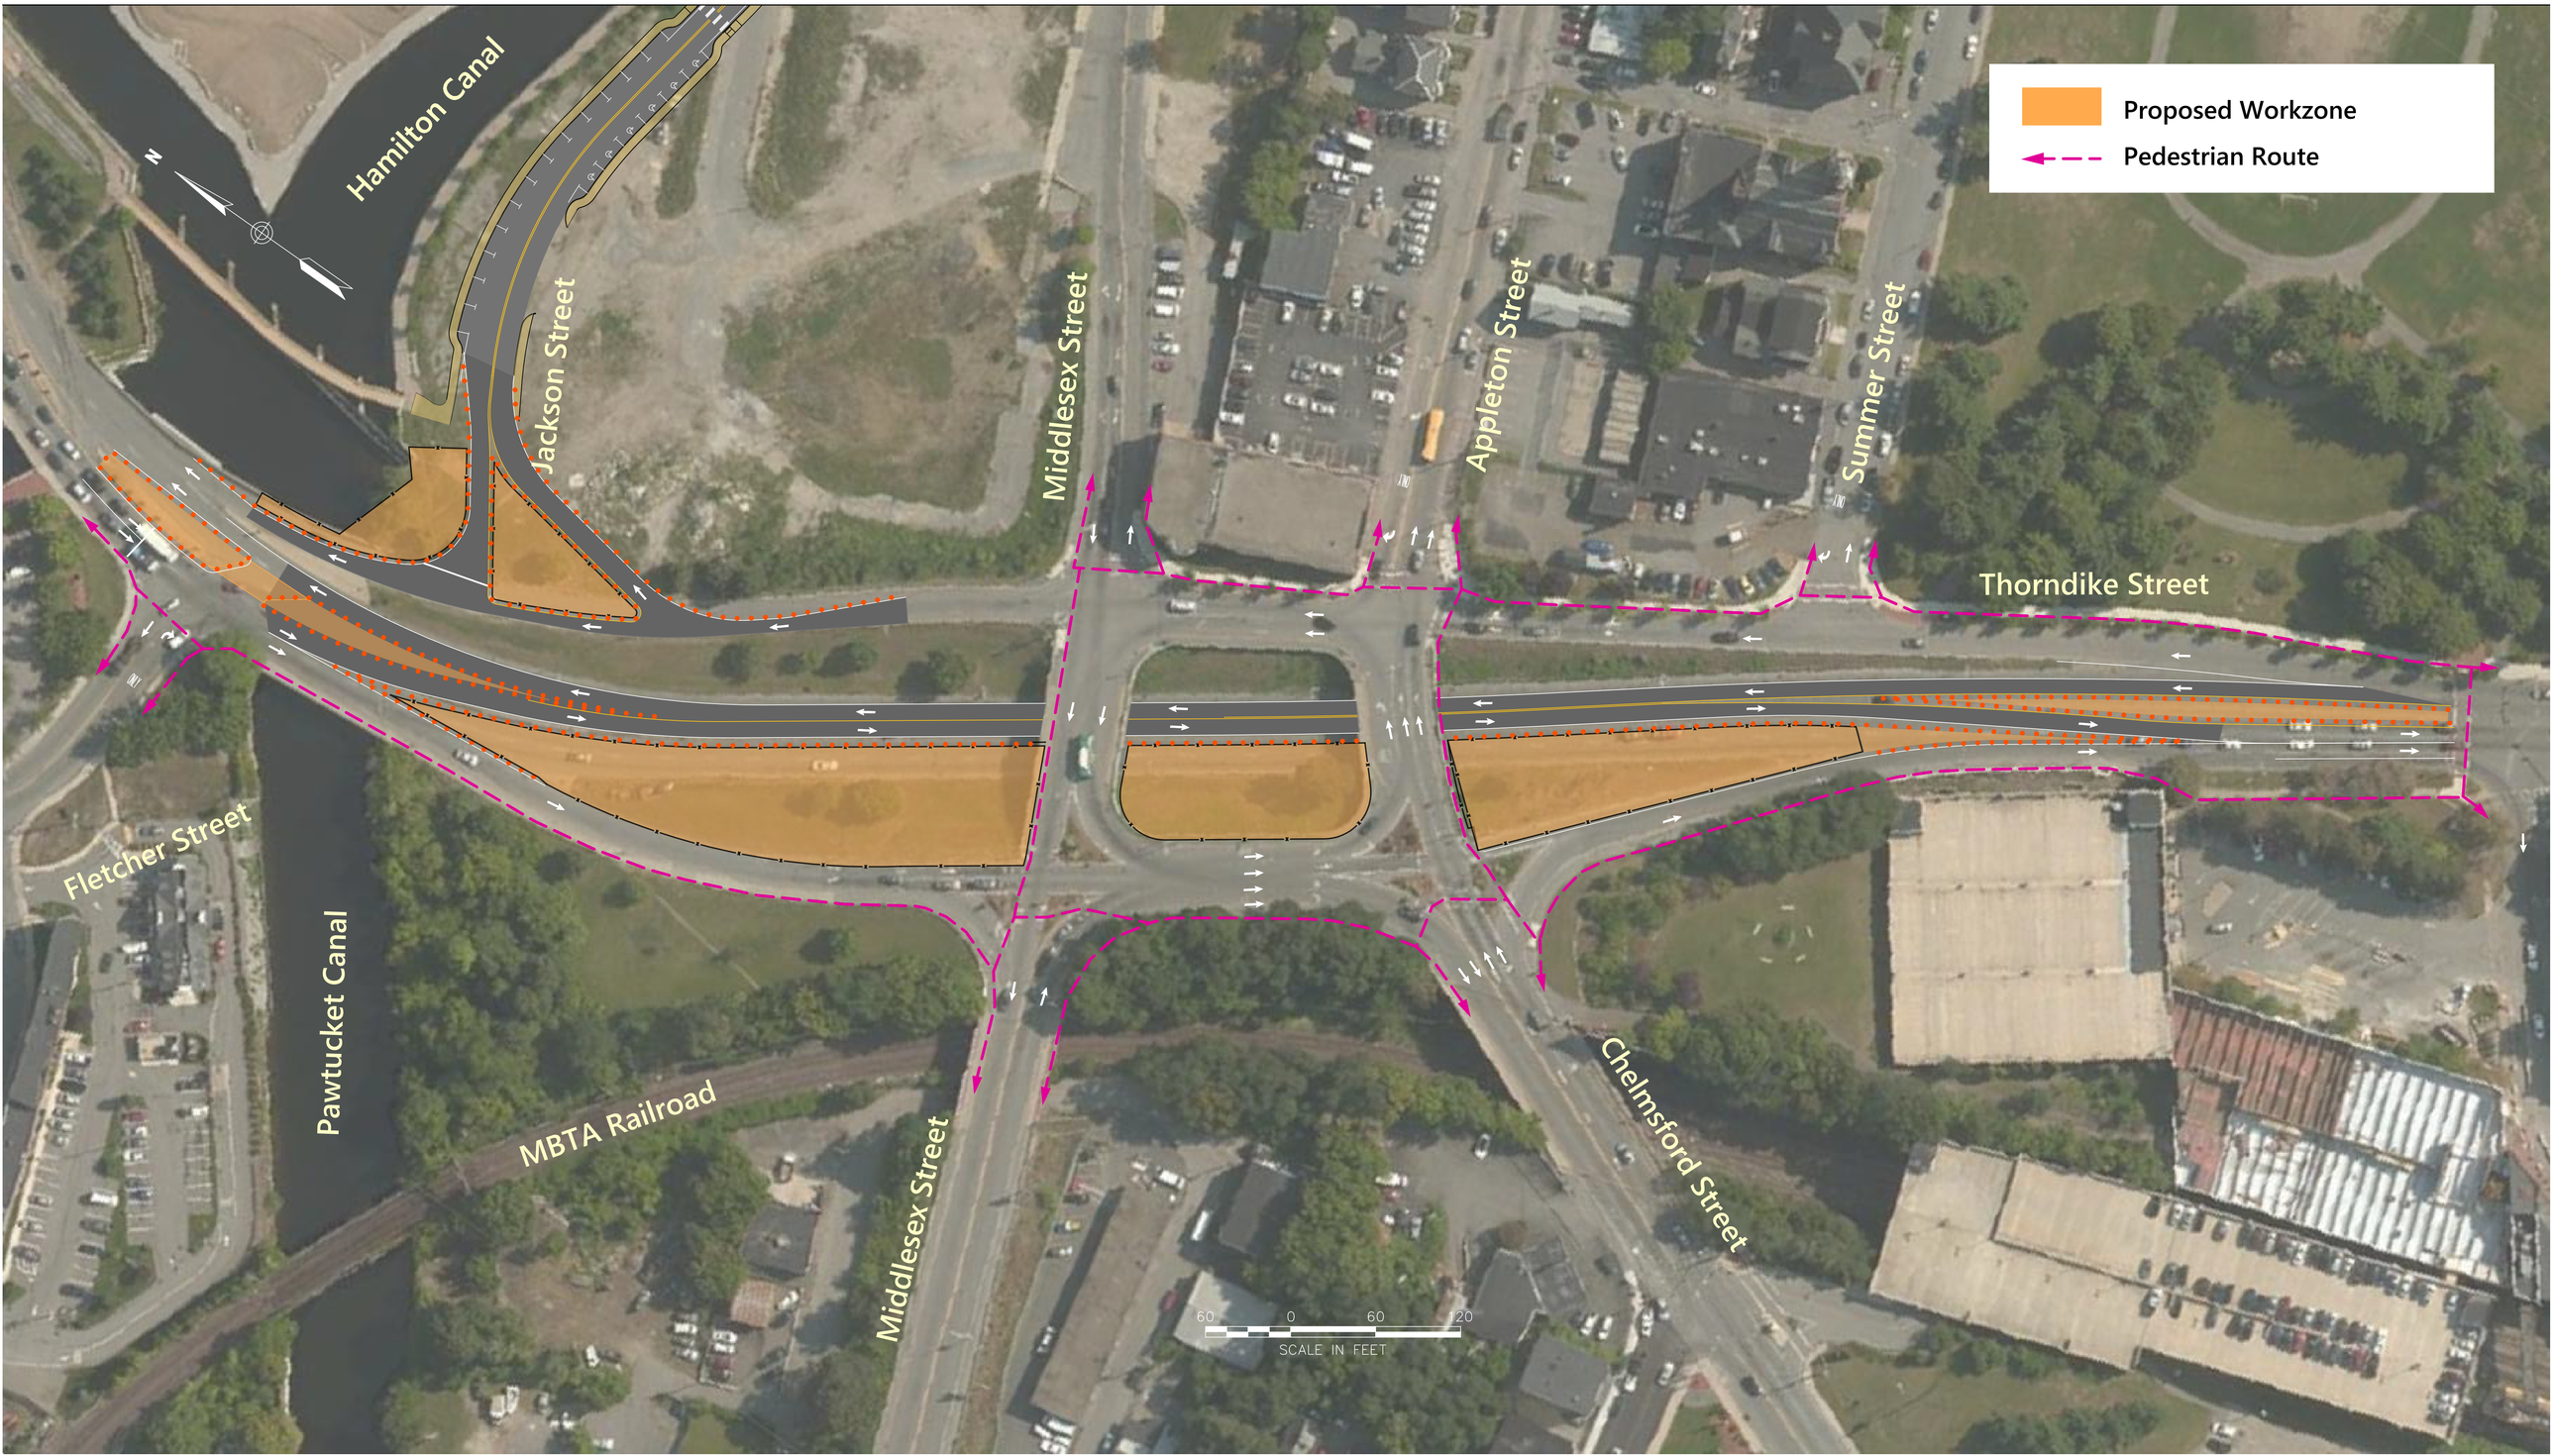
Lowell, Massachusetts