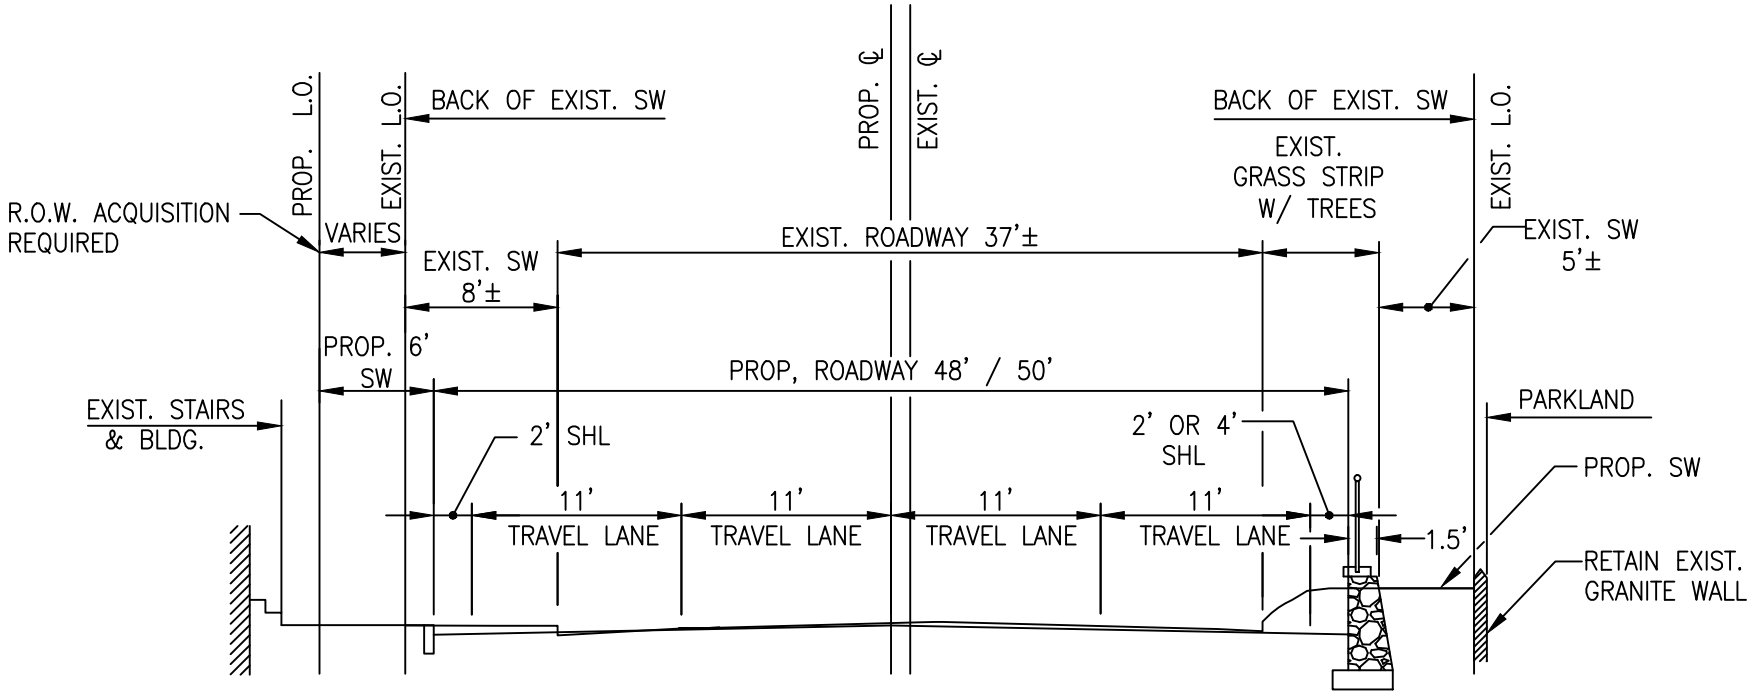

TYPICAL SECTION ROUTE 38

NOT TO SCALE