Lord Overpass Redesign - Stage 5: Construct Busway
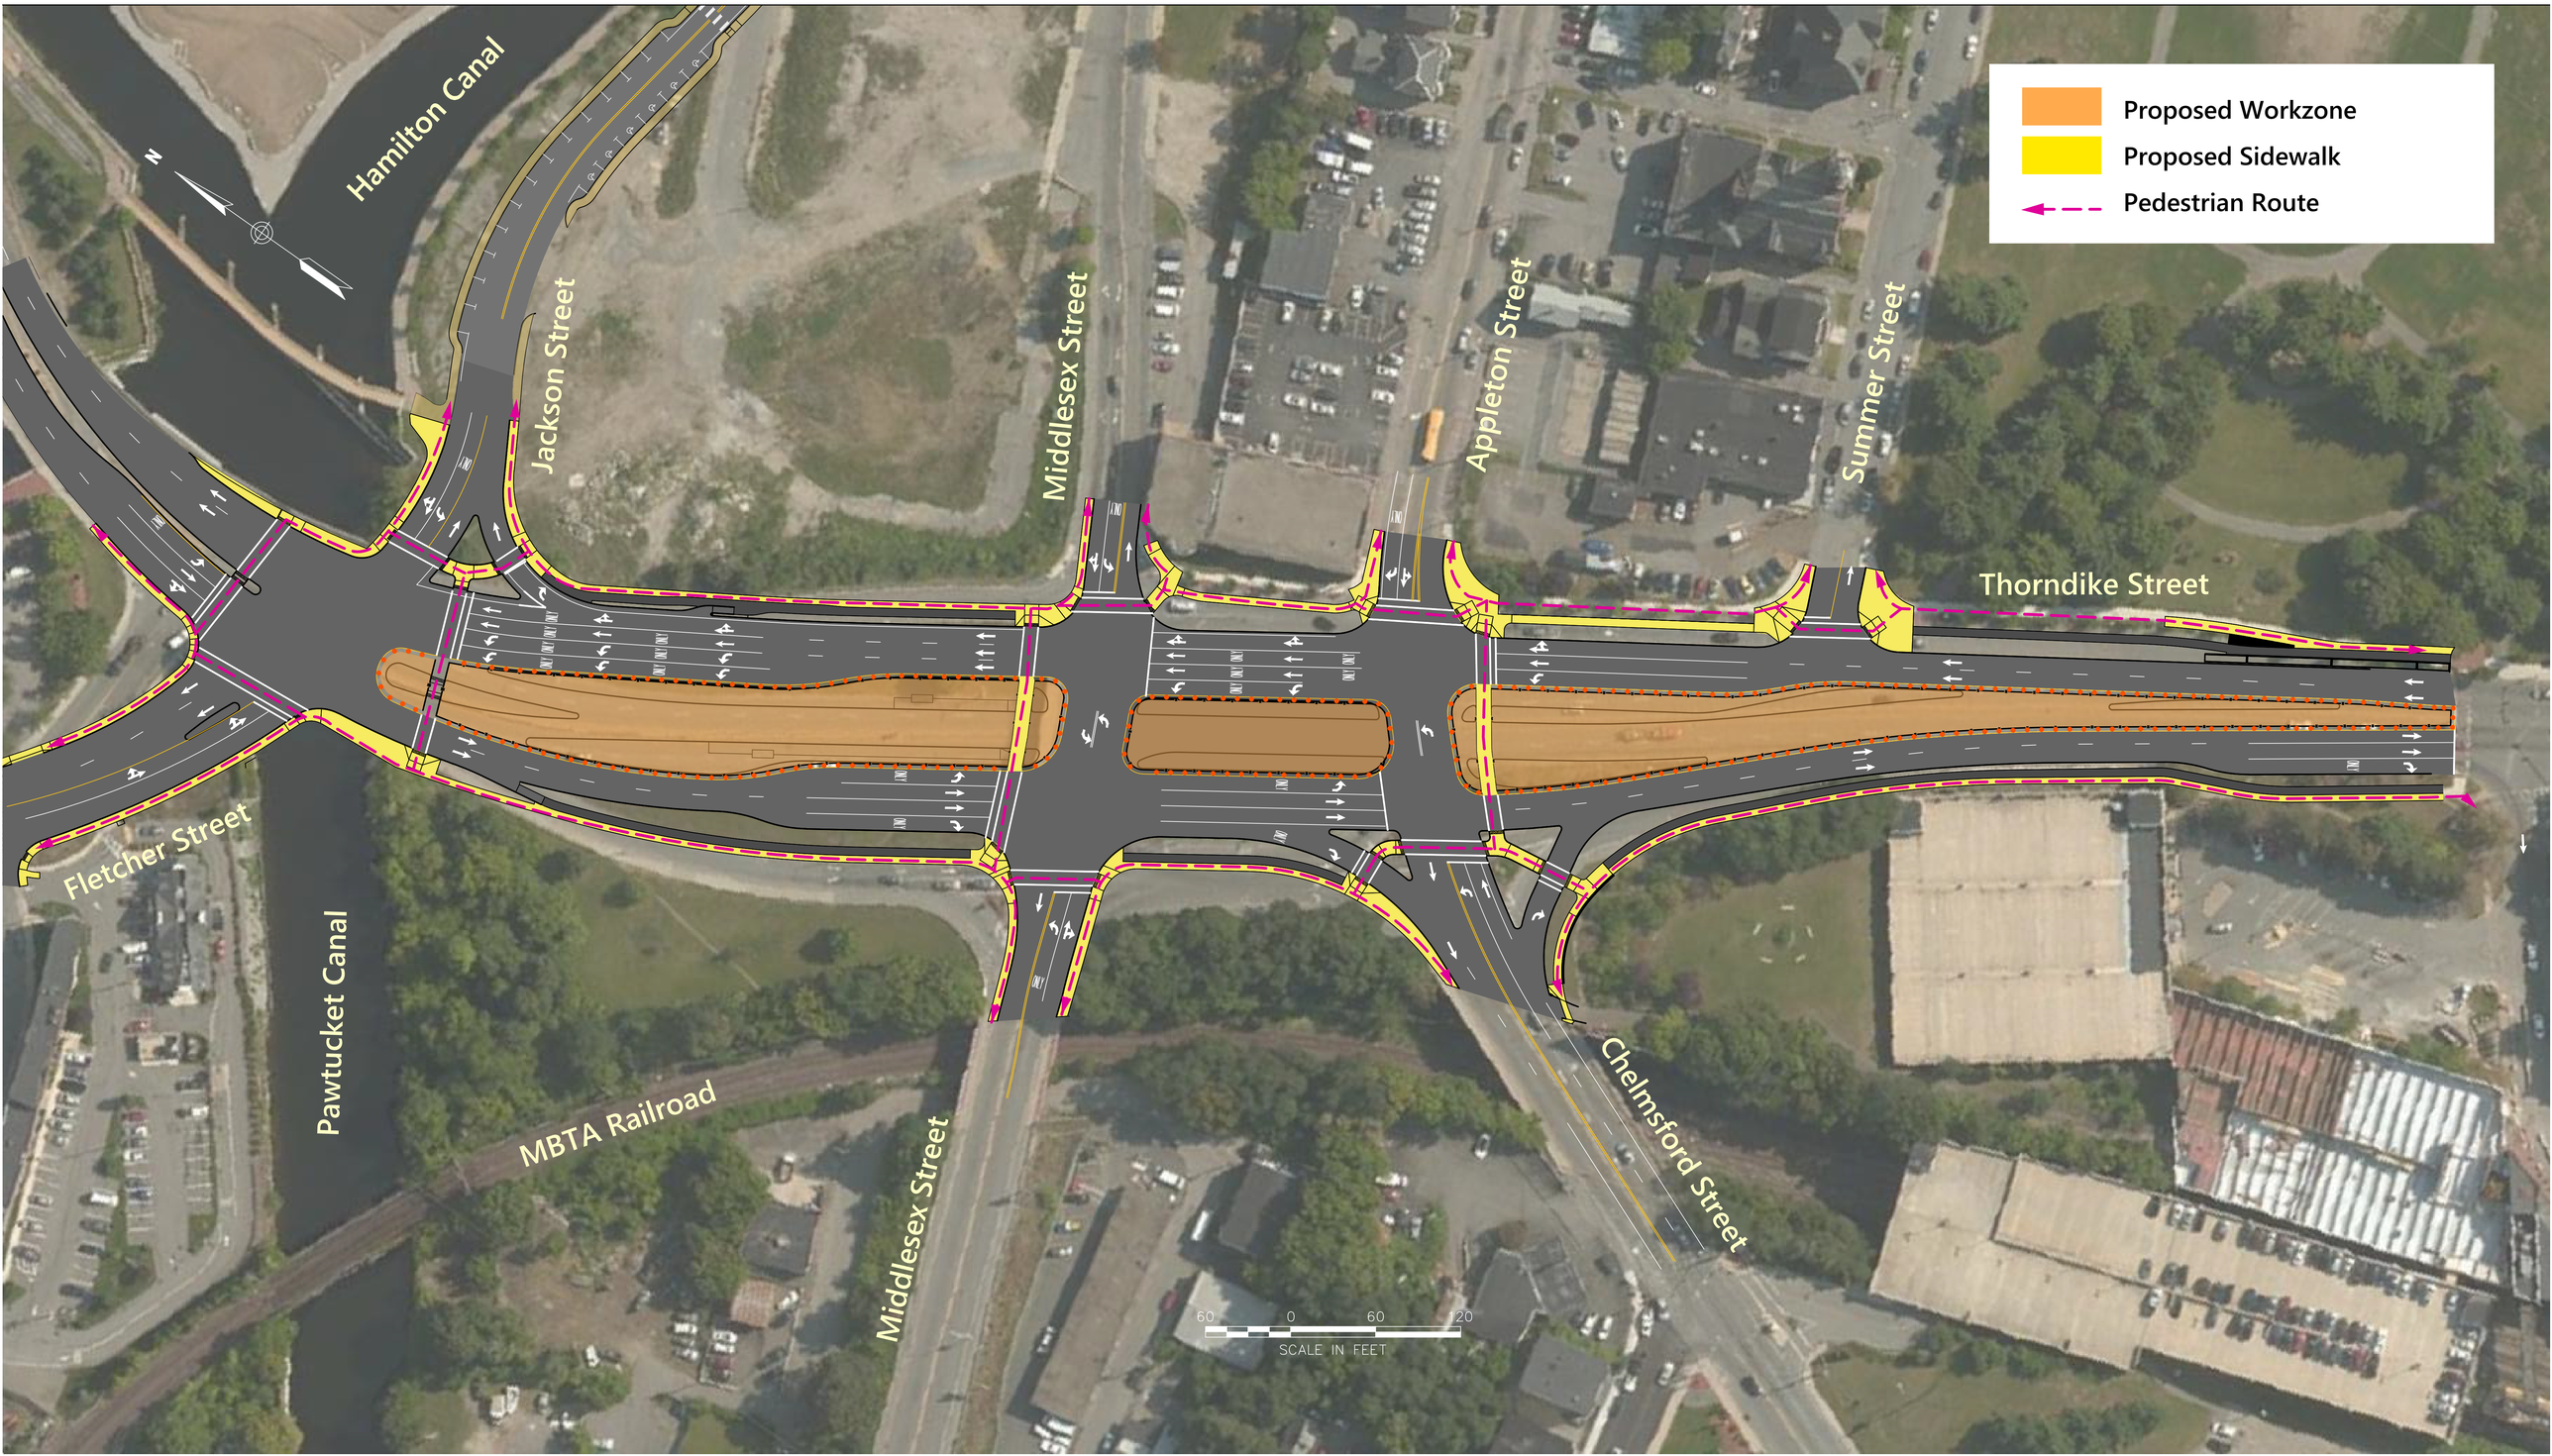
Lowell, Massachusetts